

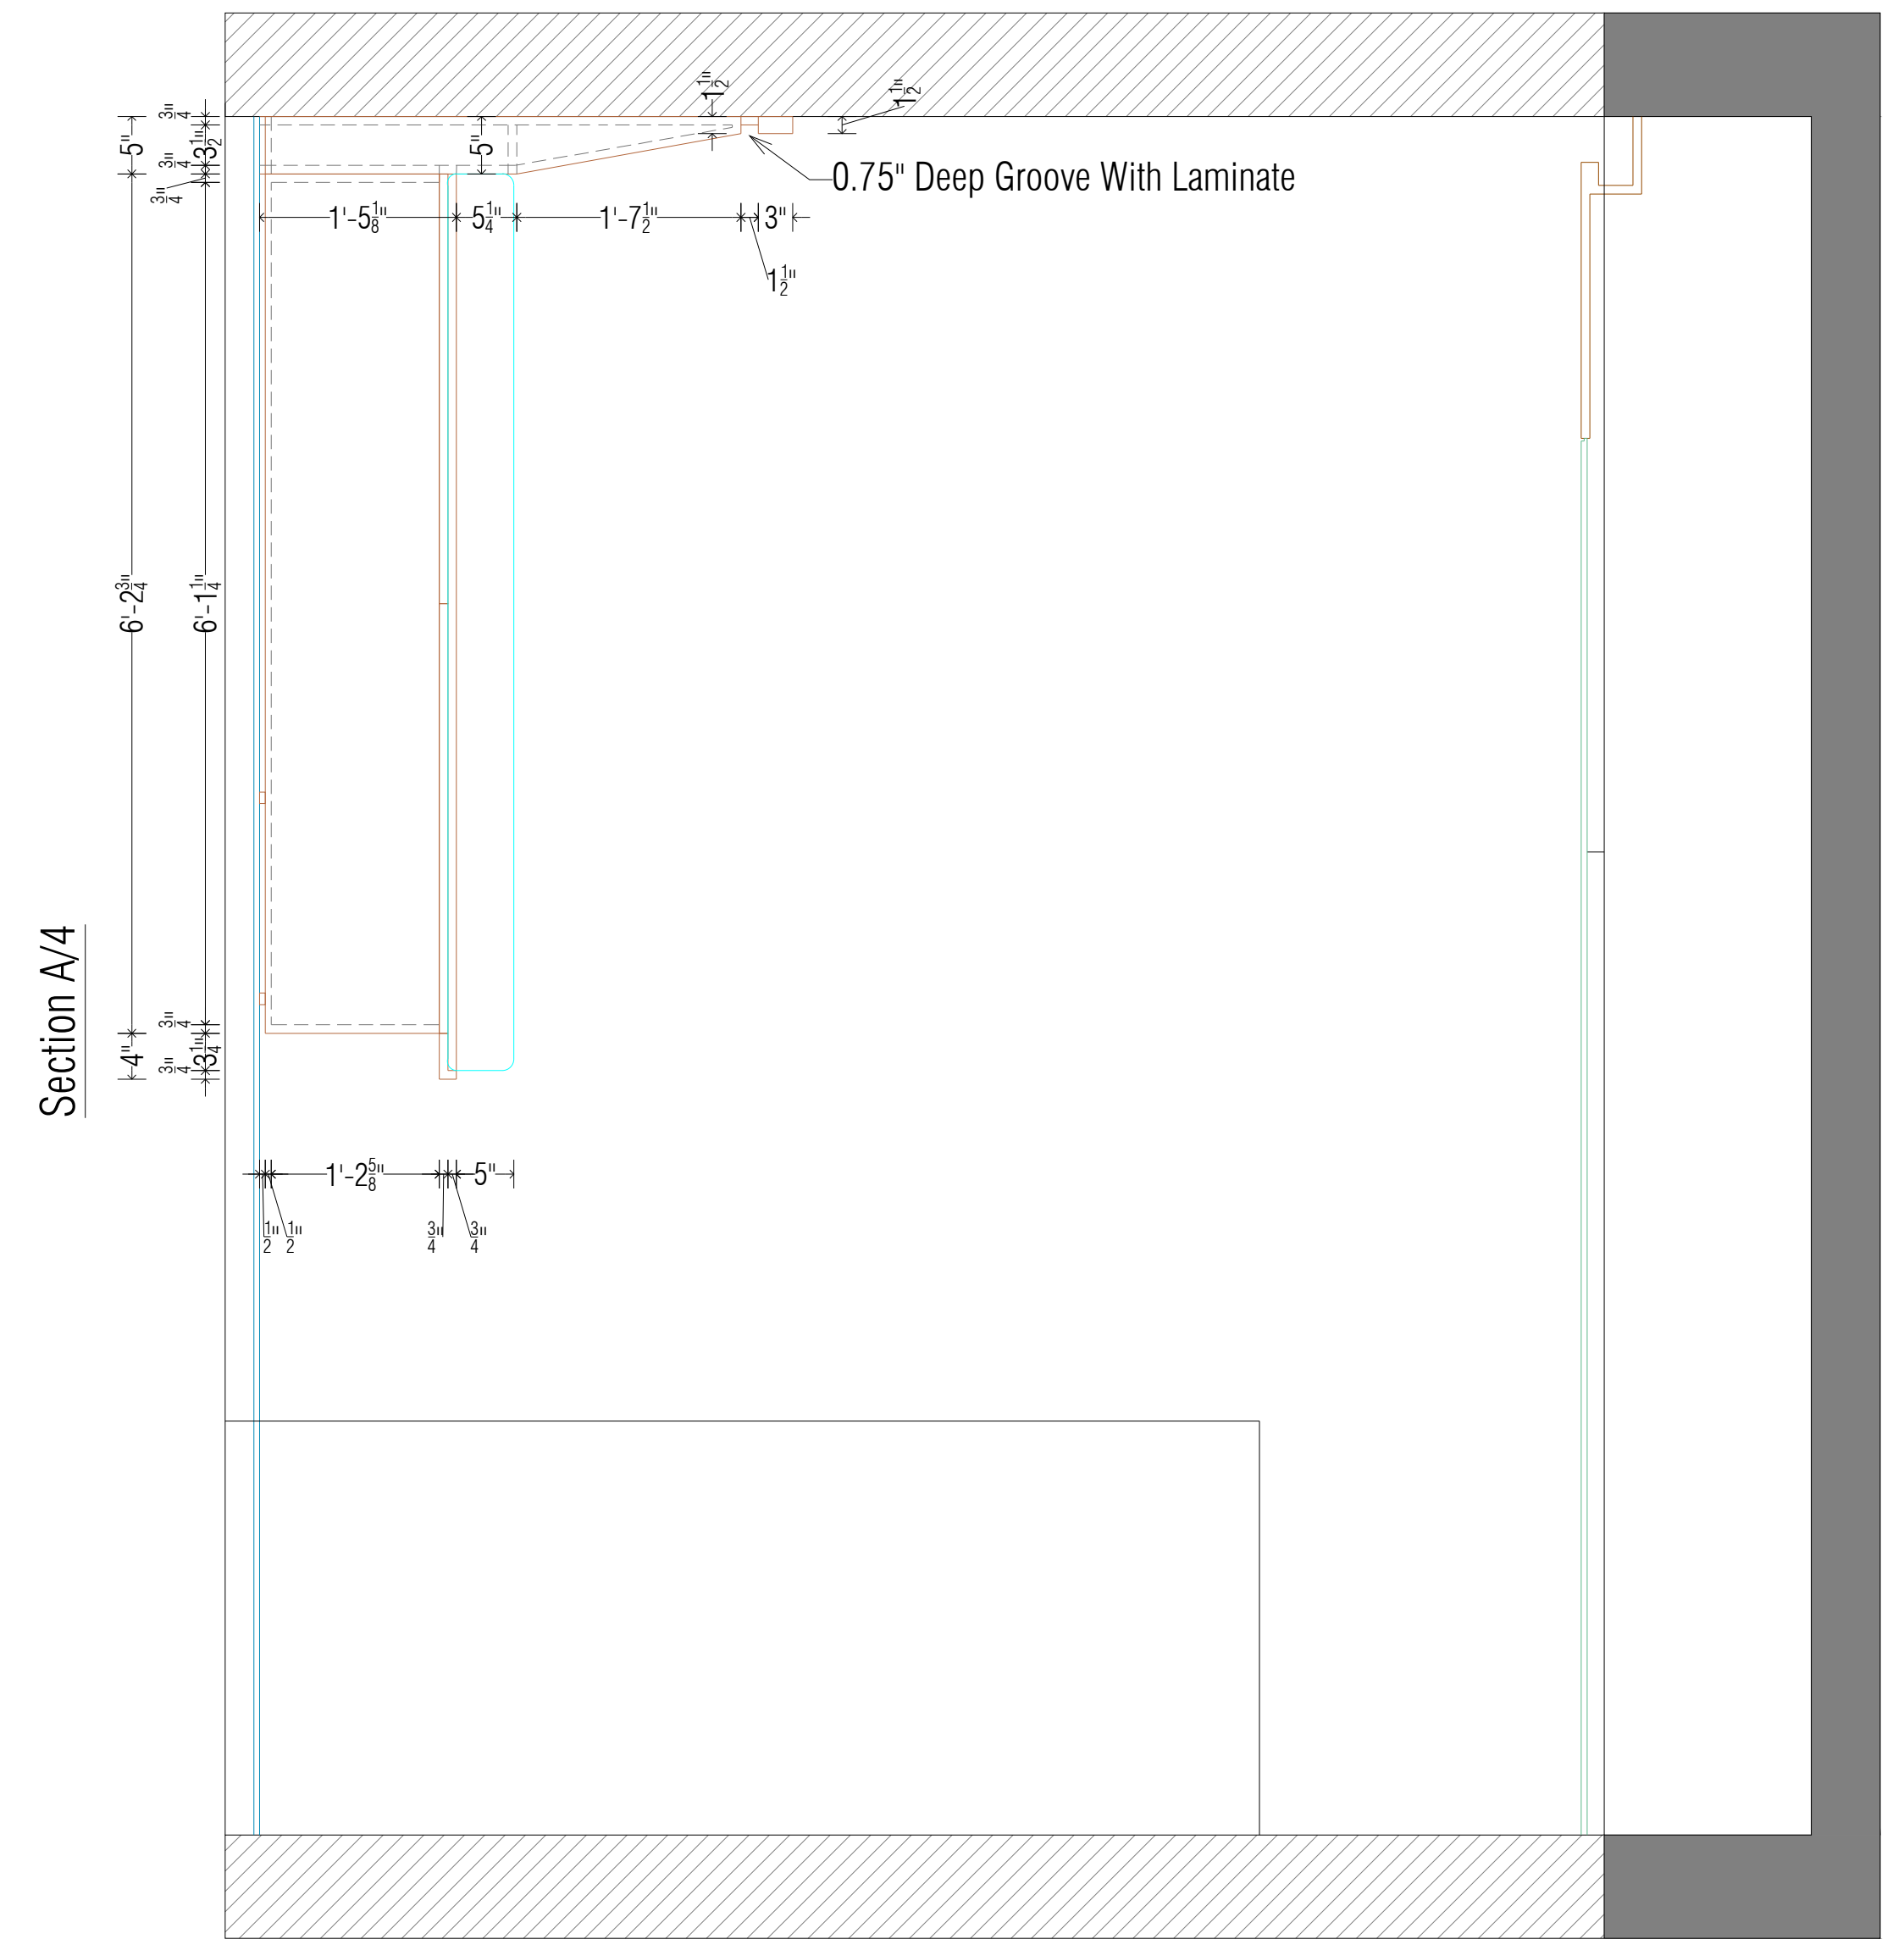
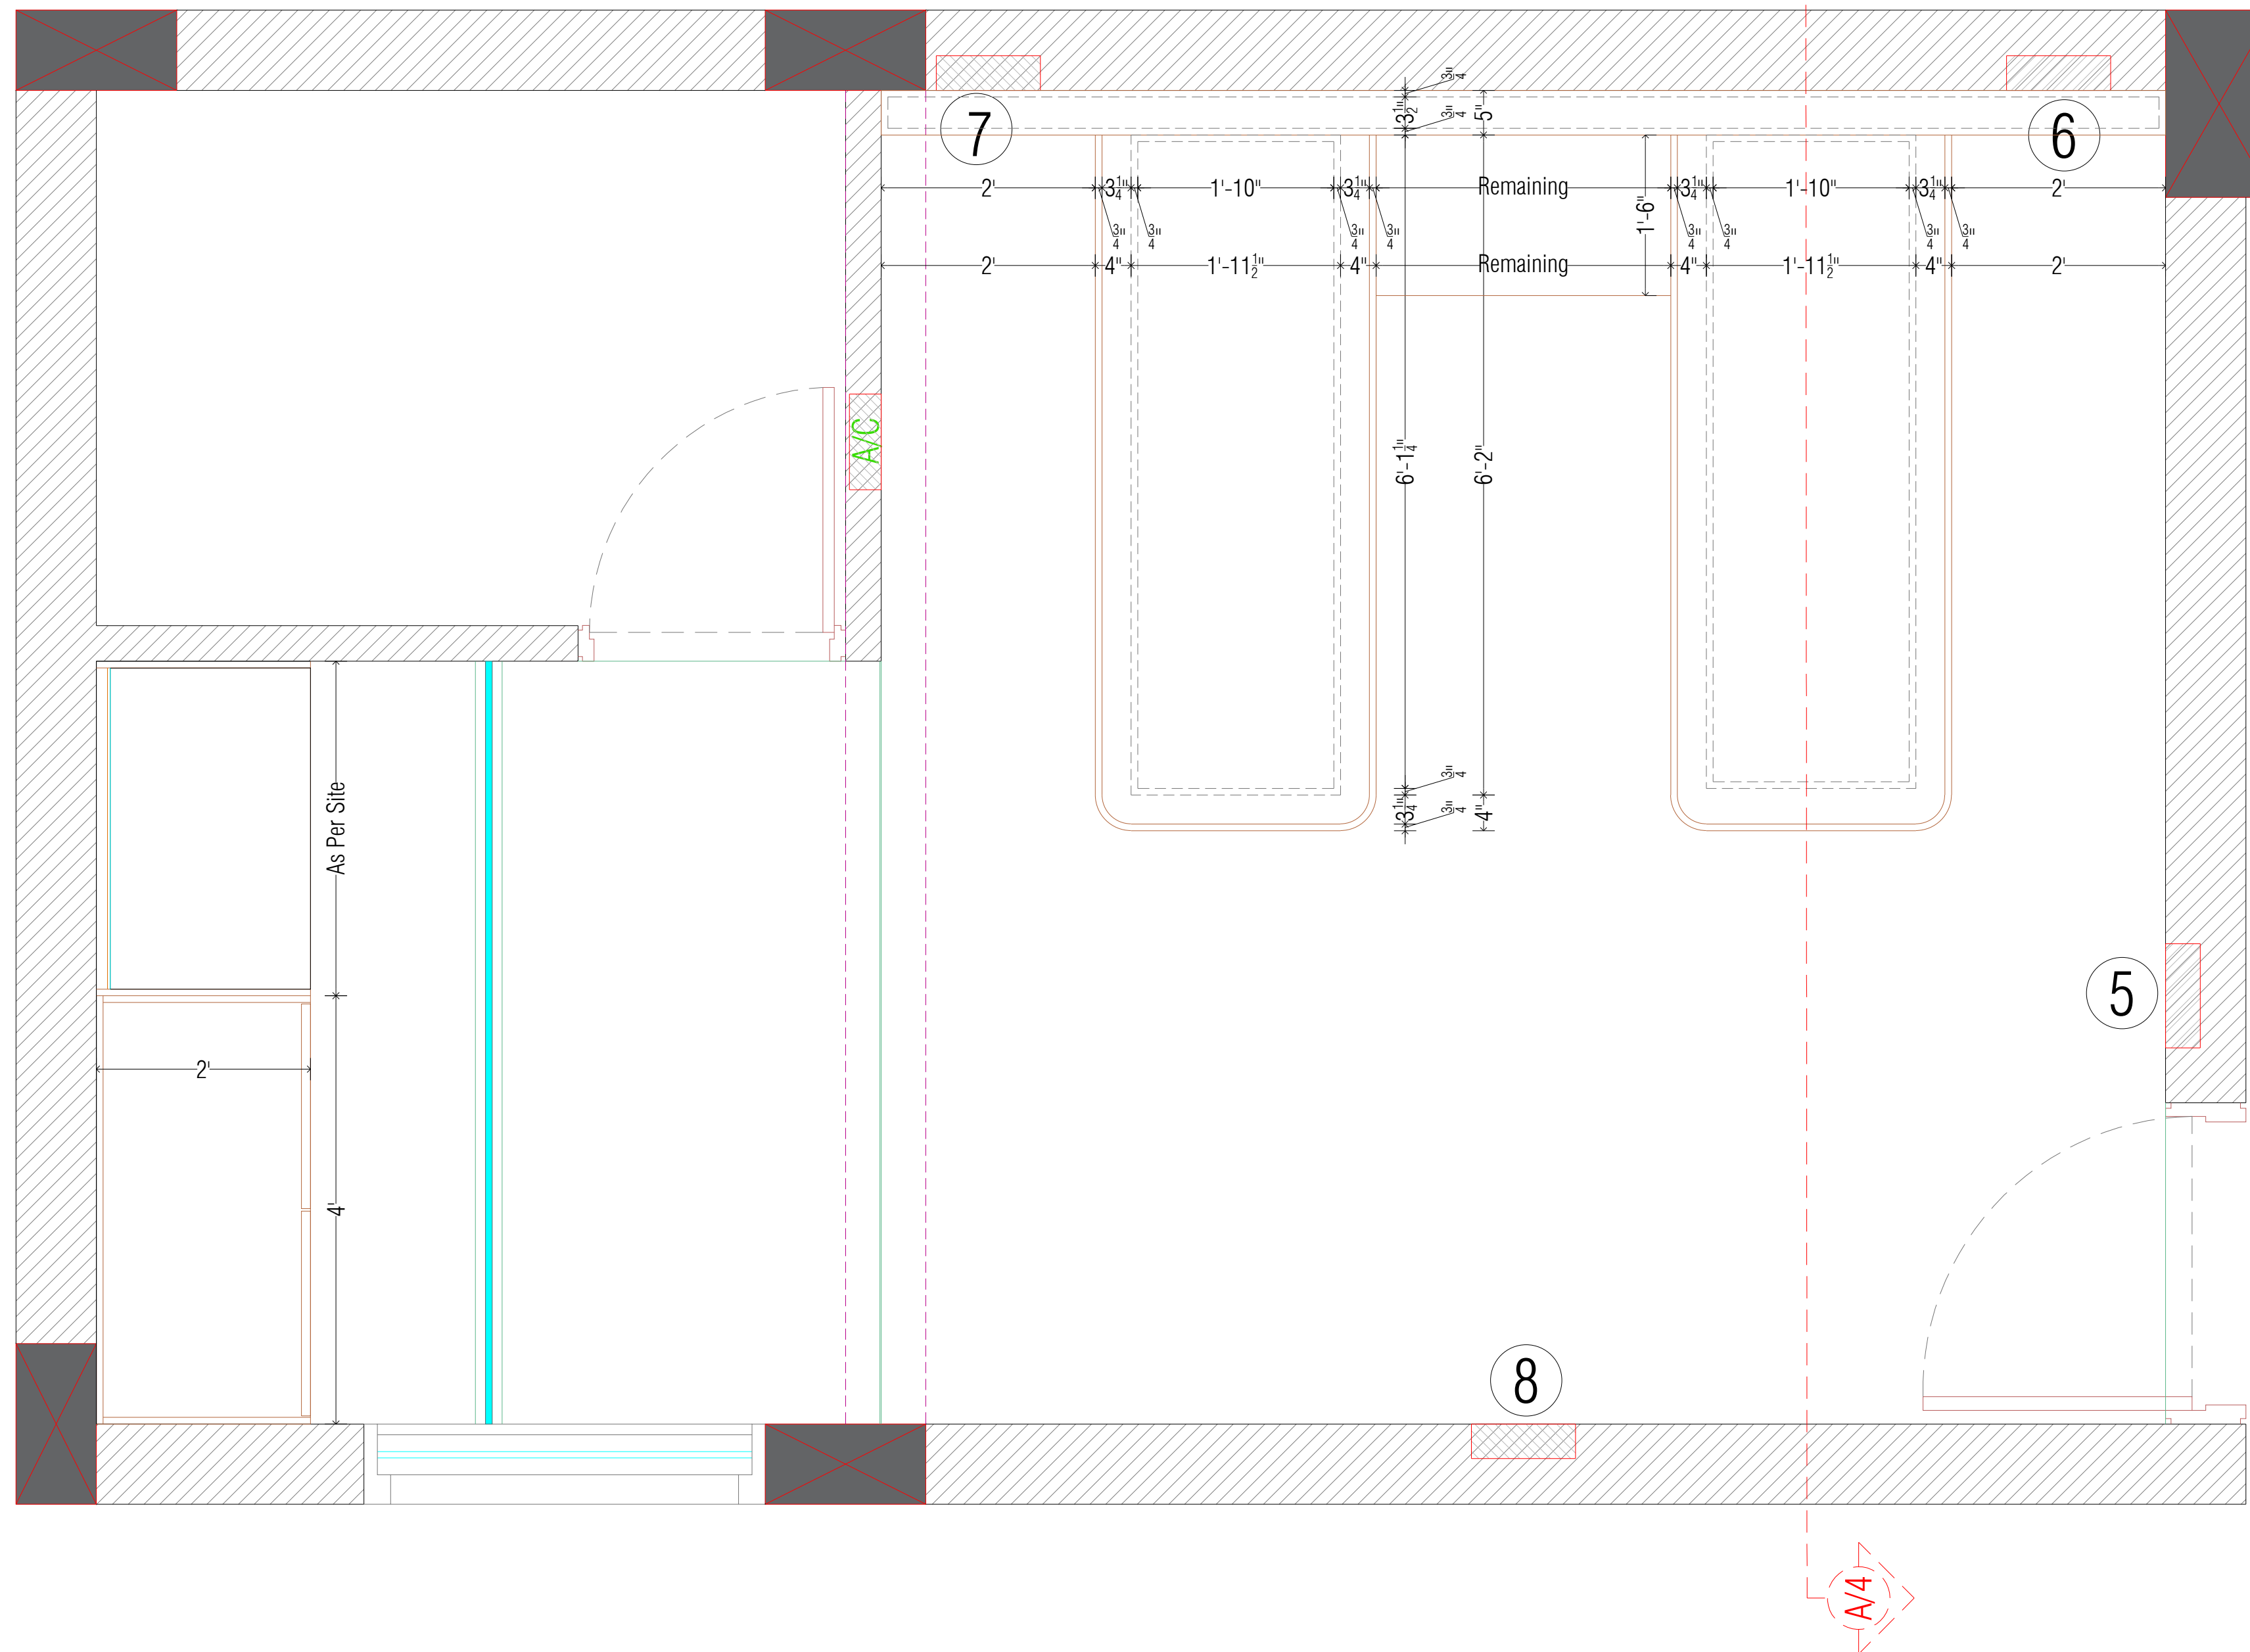
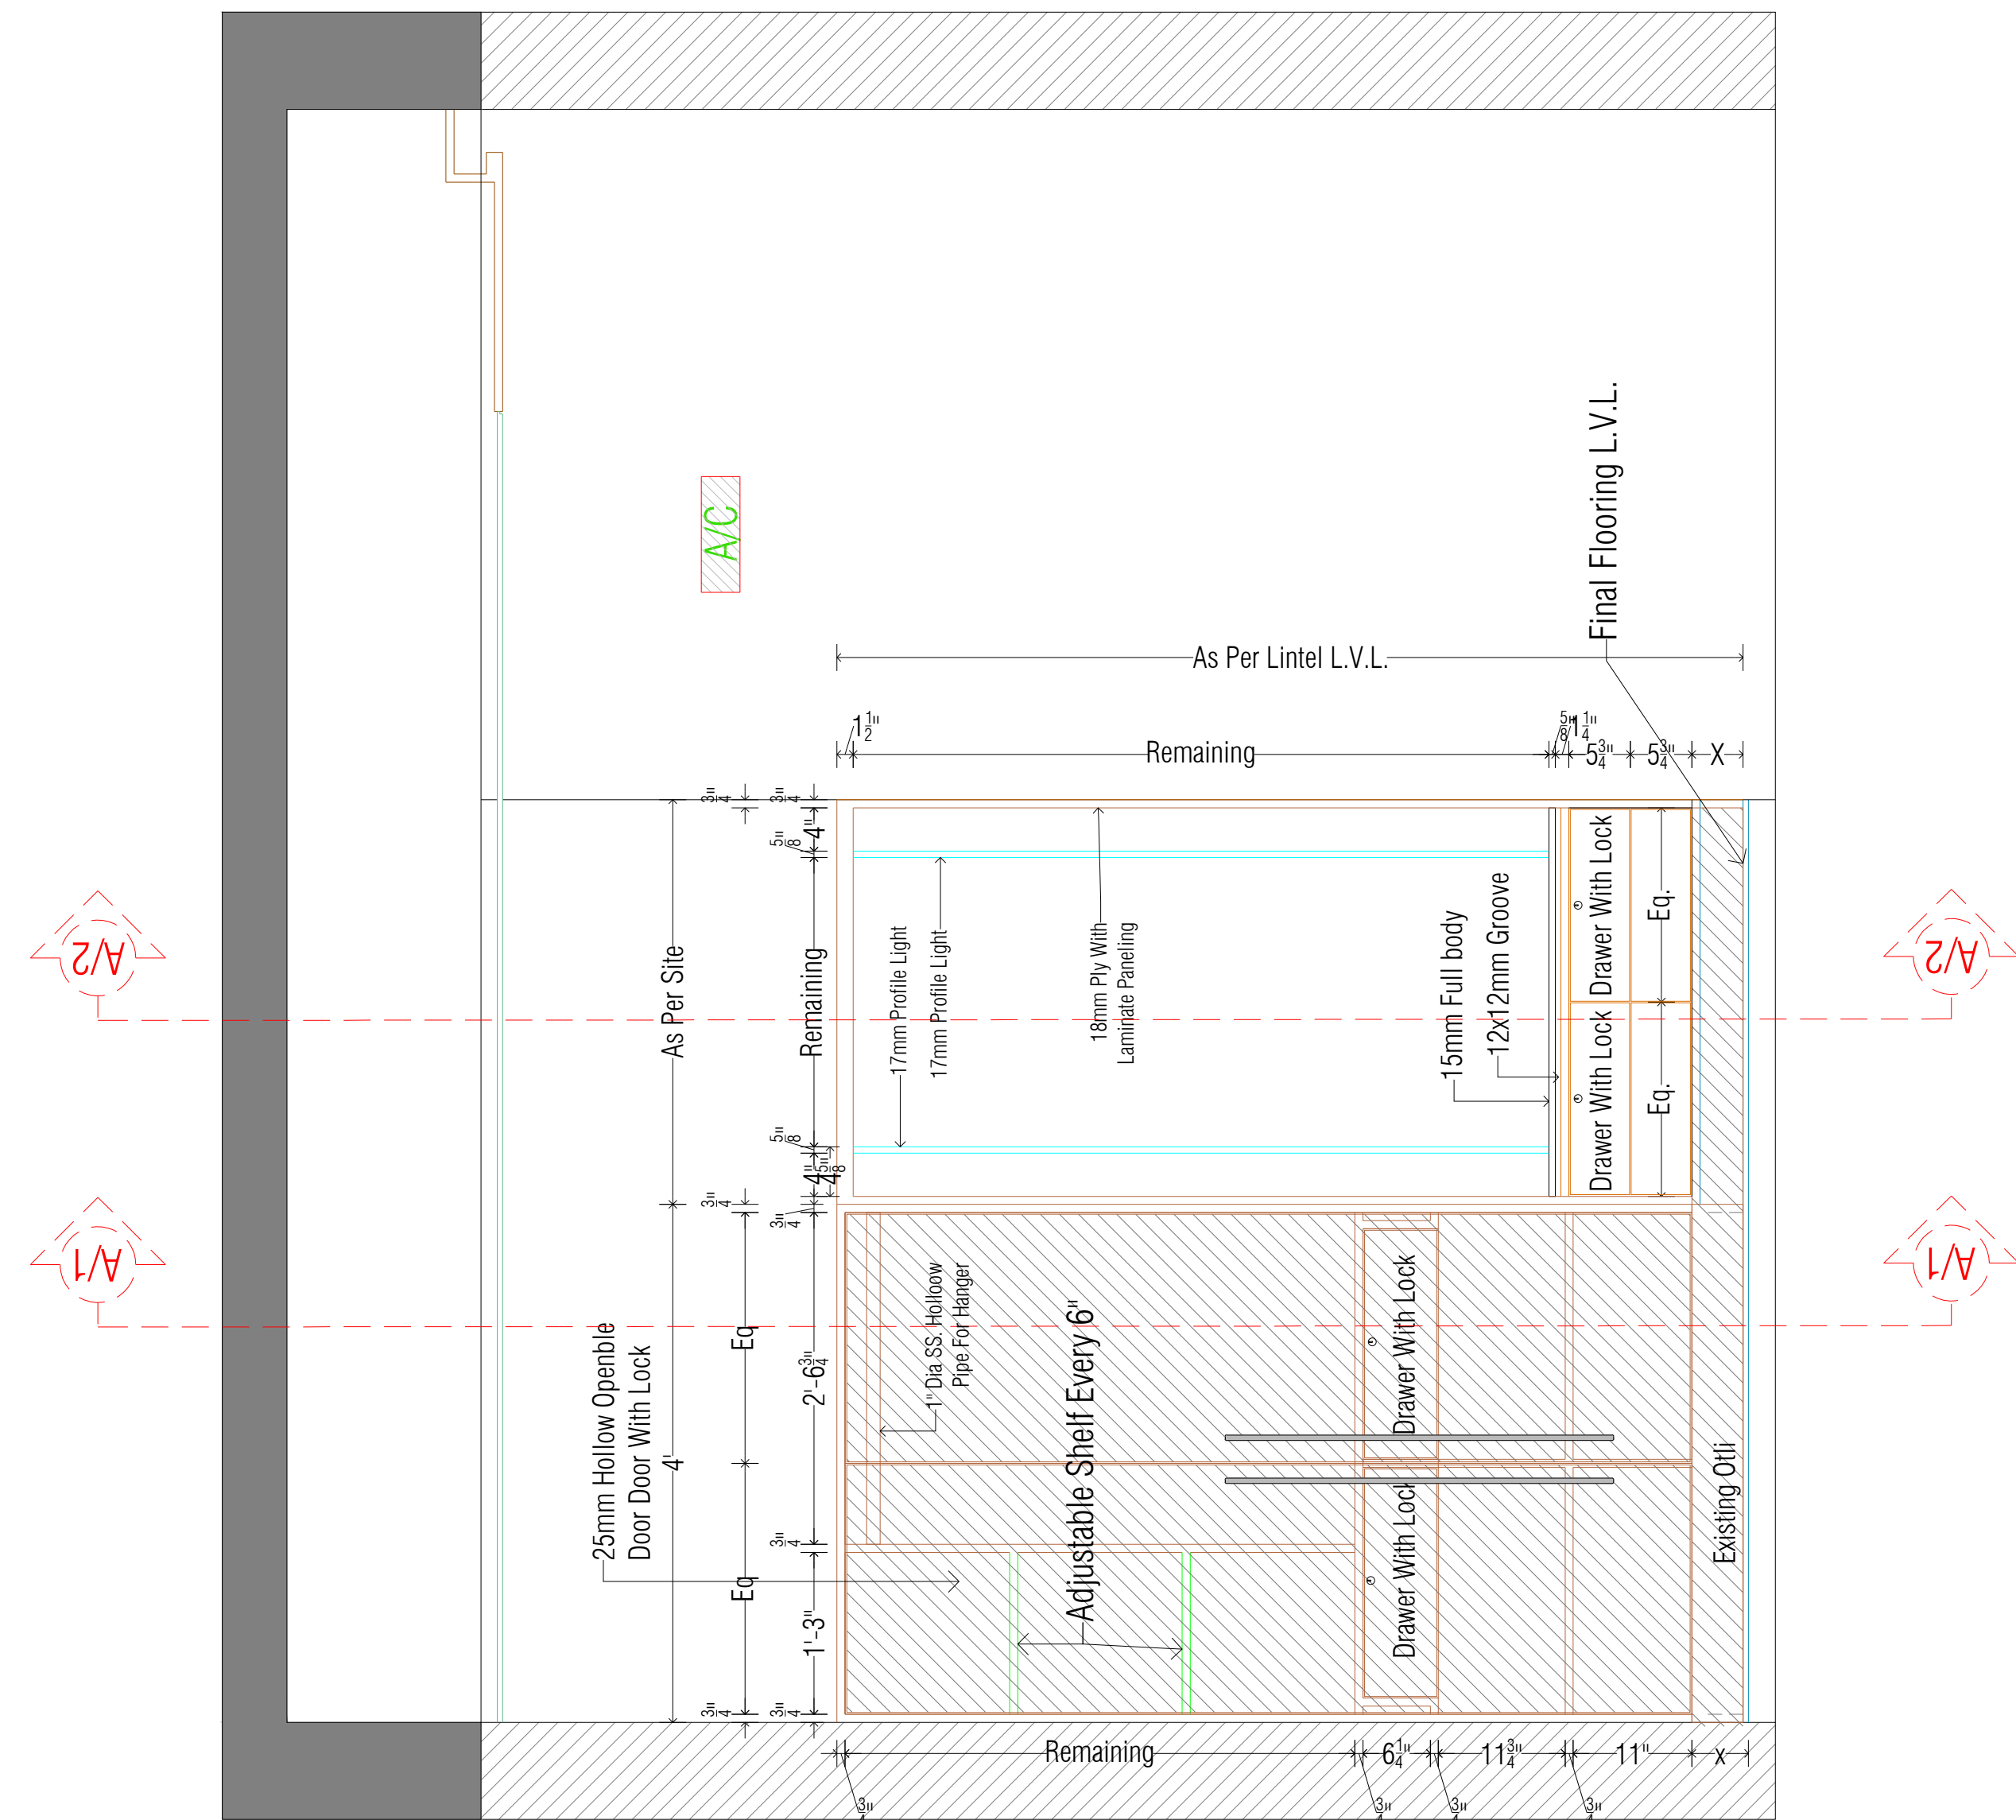
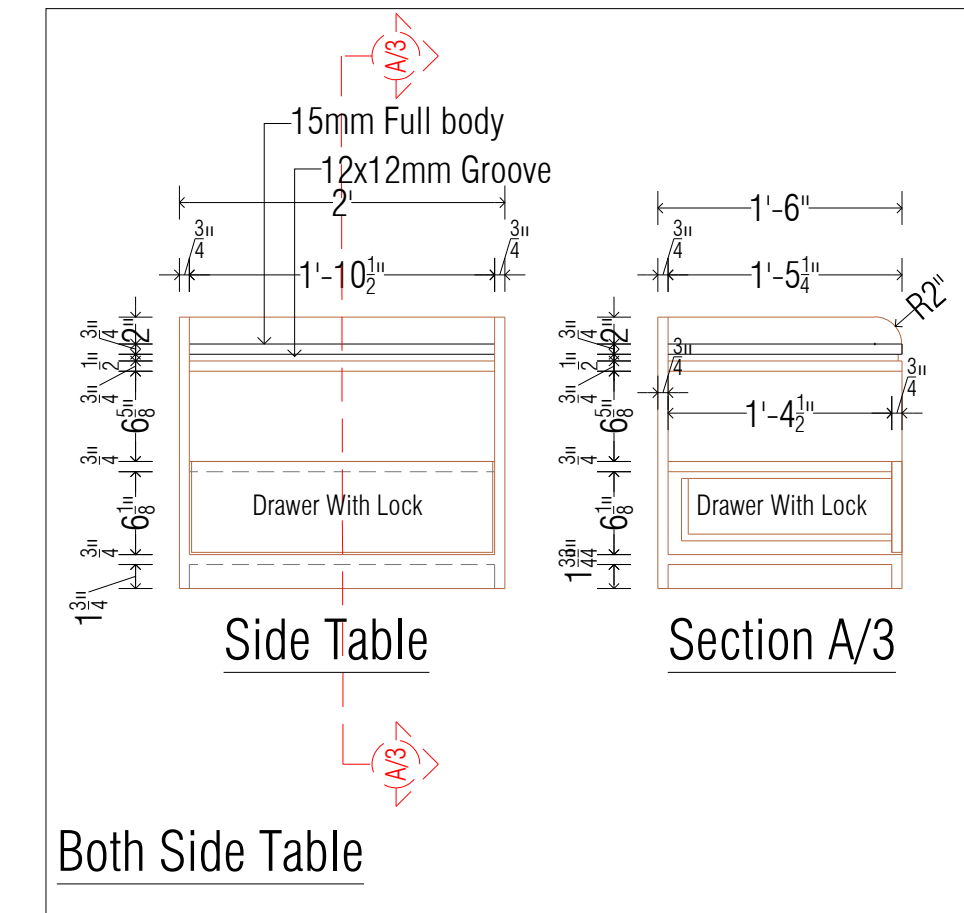
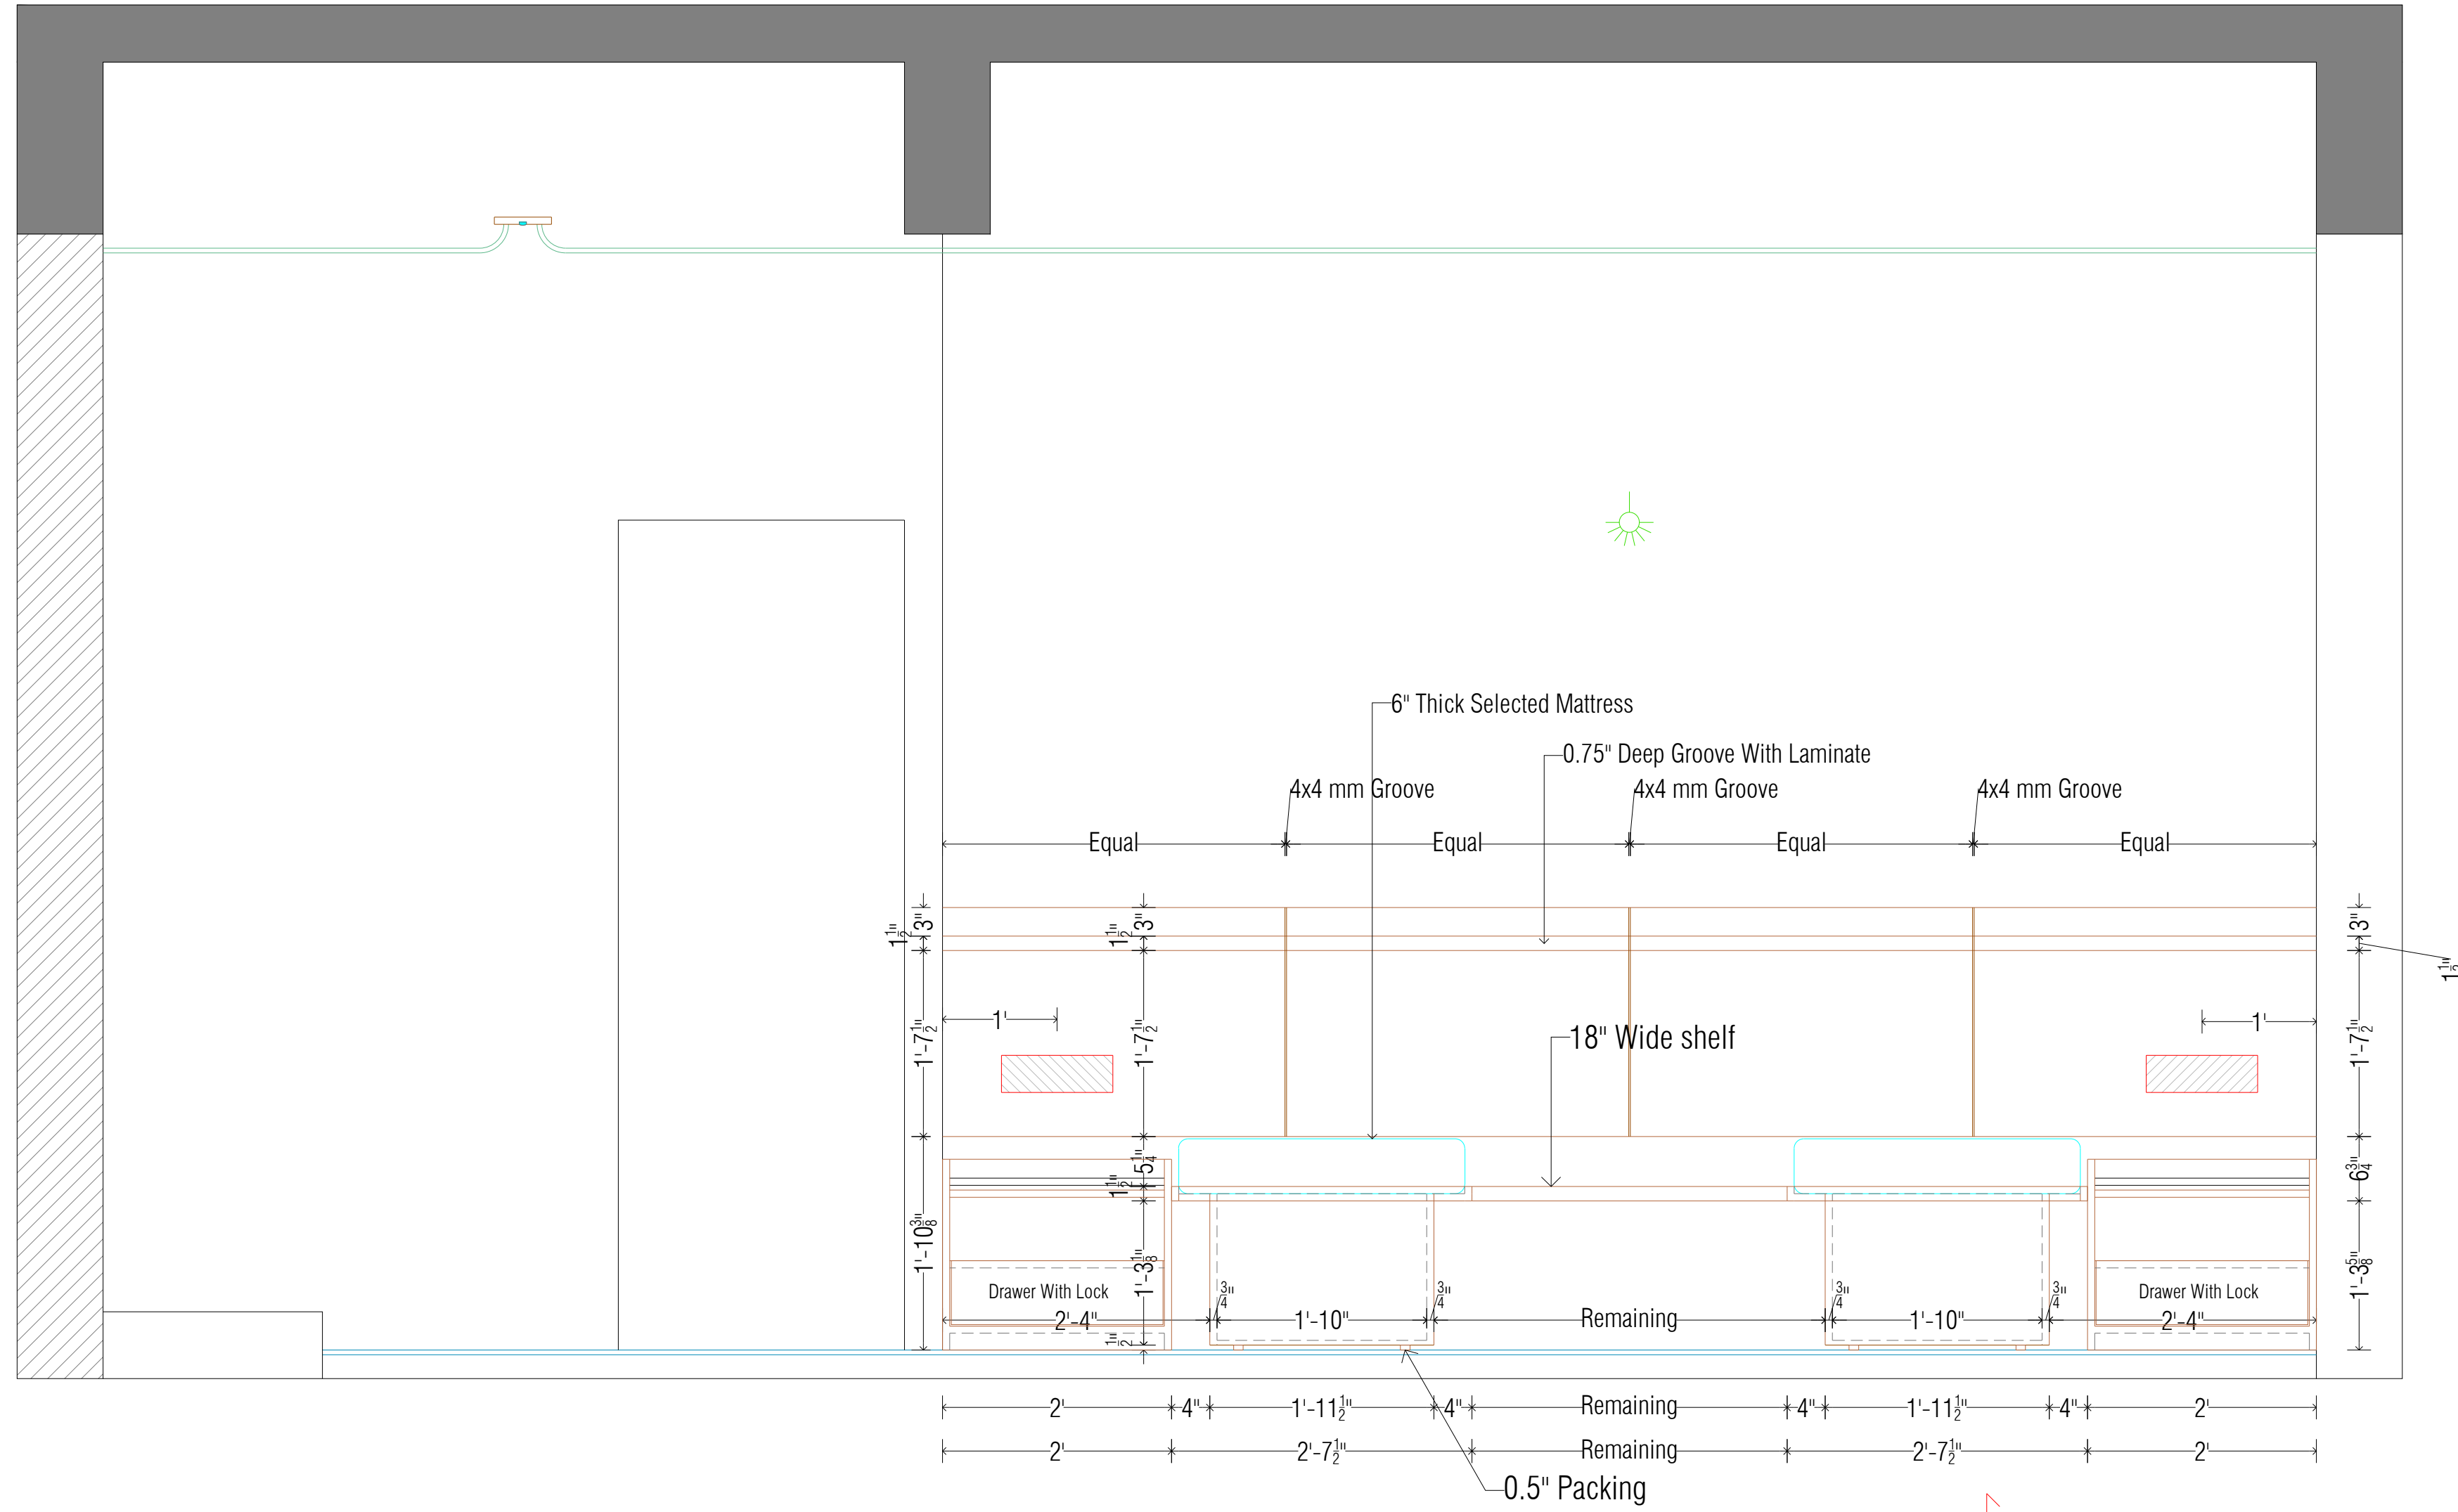


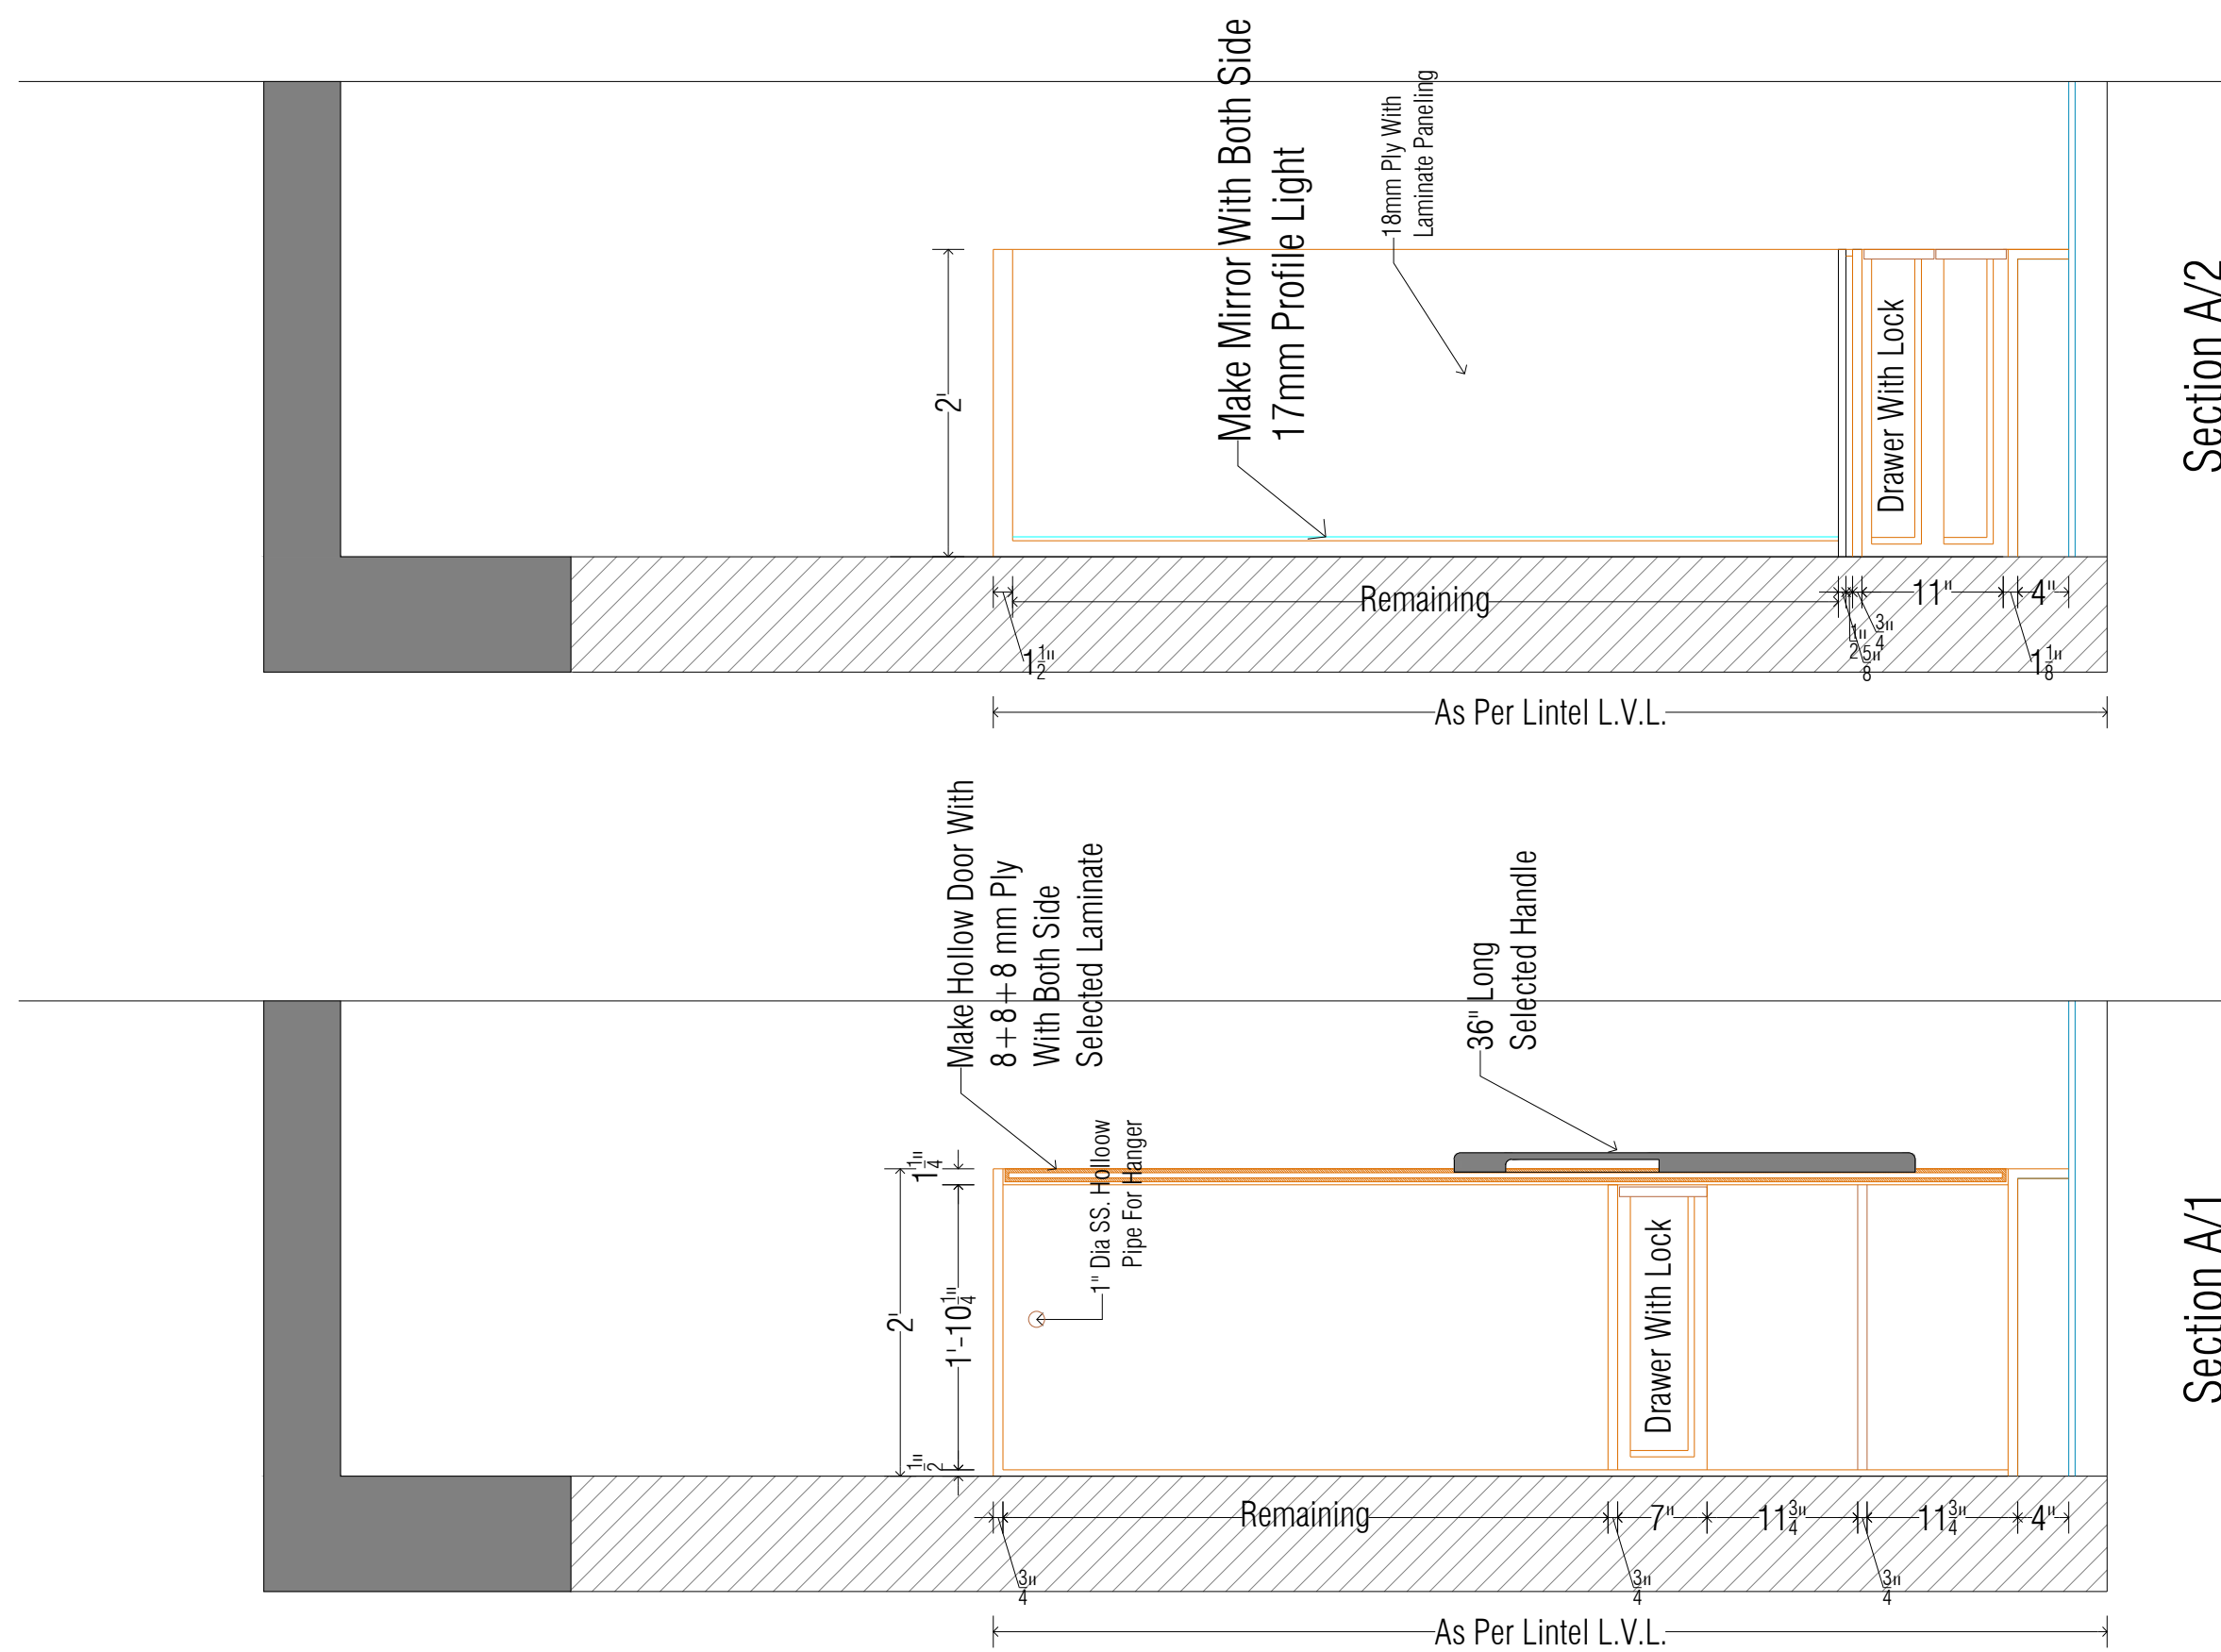


NO	REVISIONS	BY	CHK	DATE	DRAWN BY :	TUSHAR	PROJECT :	TITLE :
R0	RELEASED FOR EXECUTION	TUSHAR	VANRAJ	06/05/2026	DESIGNED BY :	VANRAJ	AMRELI DISTRICT PRIMARY TEACHER'S CO. OP. SHARAFI SOCIETY LTD.	FIRST FLOOR GUEST ROOM FURNITURE DETAILS
					DRG. No. : 07/26	VANRAJ	- AMRELI	
					DATE :	06/05/2026	CLIENT :	DRAWING STATUS :
							Mr. KOTADIYA SAHEB (CHAIRMAN)	FOR EXECUTION
DRAWING PATH :								

regd. office :
first floor, ganesh complex,
station road,
amreli - 365601 (guj.)
email : vanraj0072001@yahoo.co.in
web site : www.nehaconsultancy.com

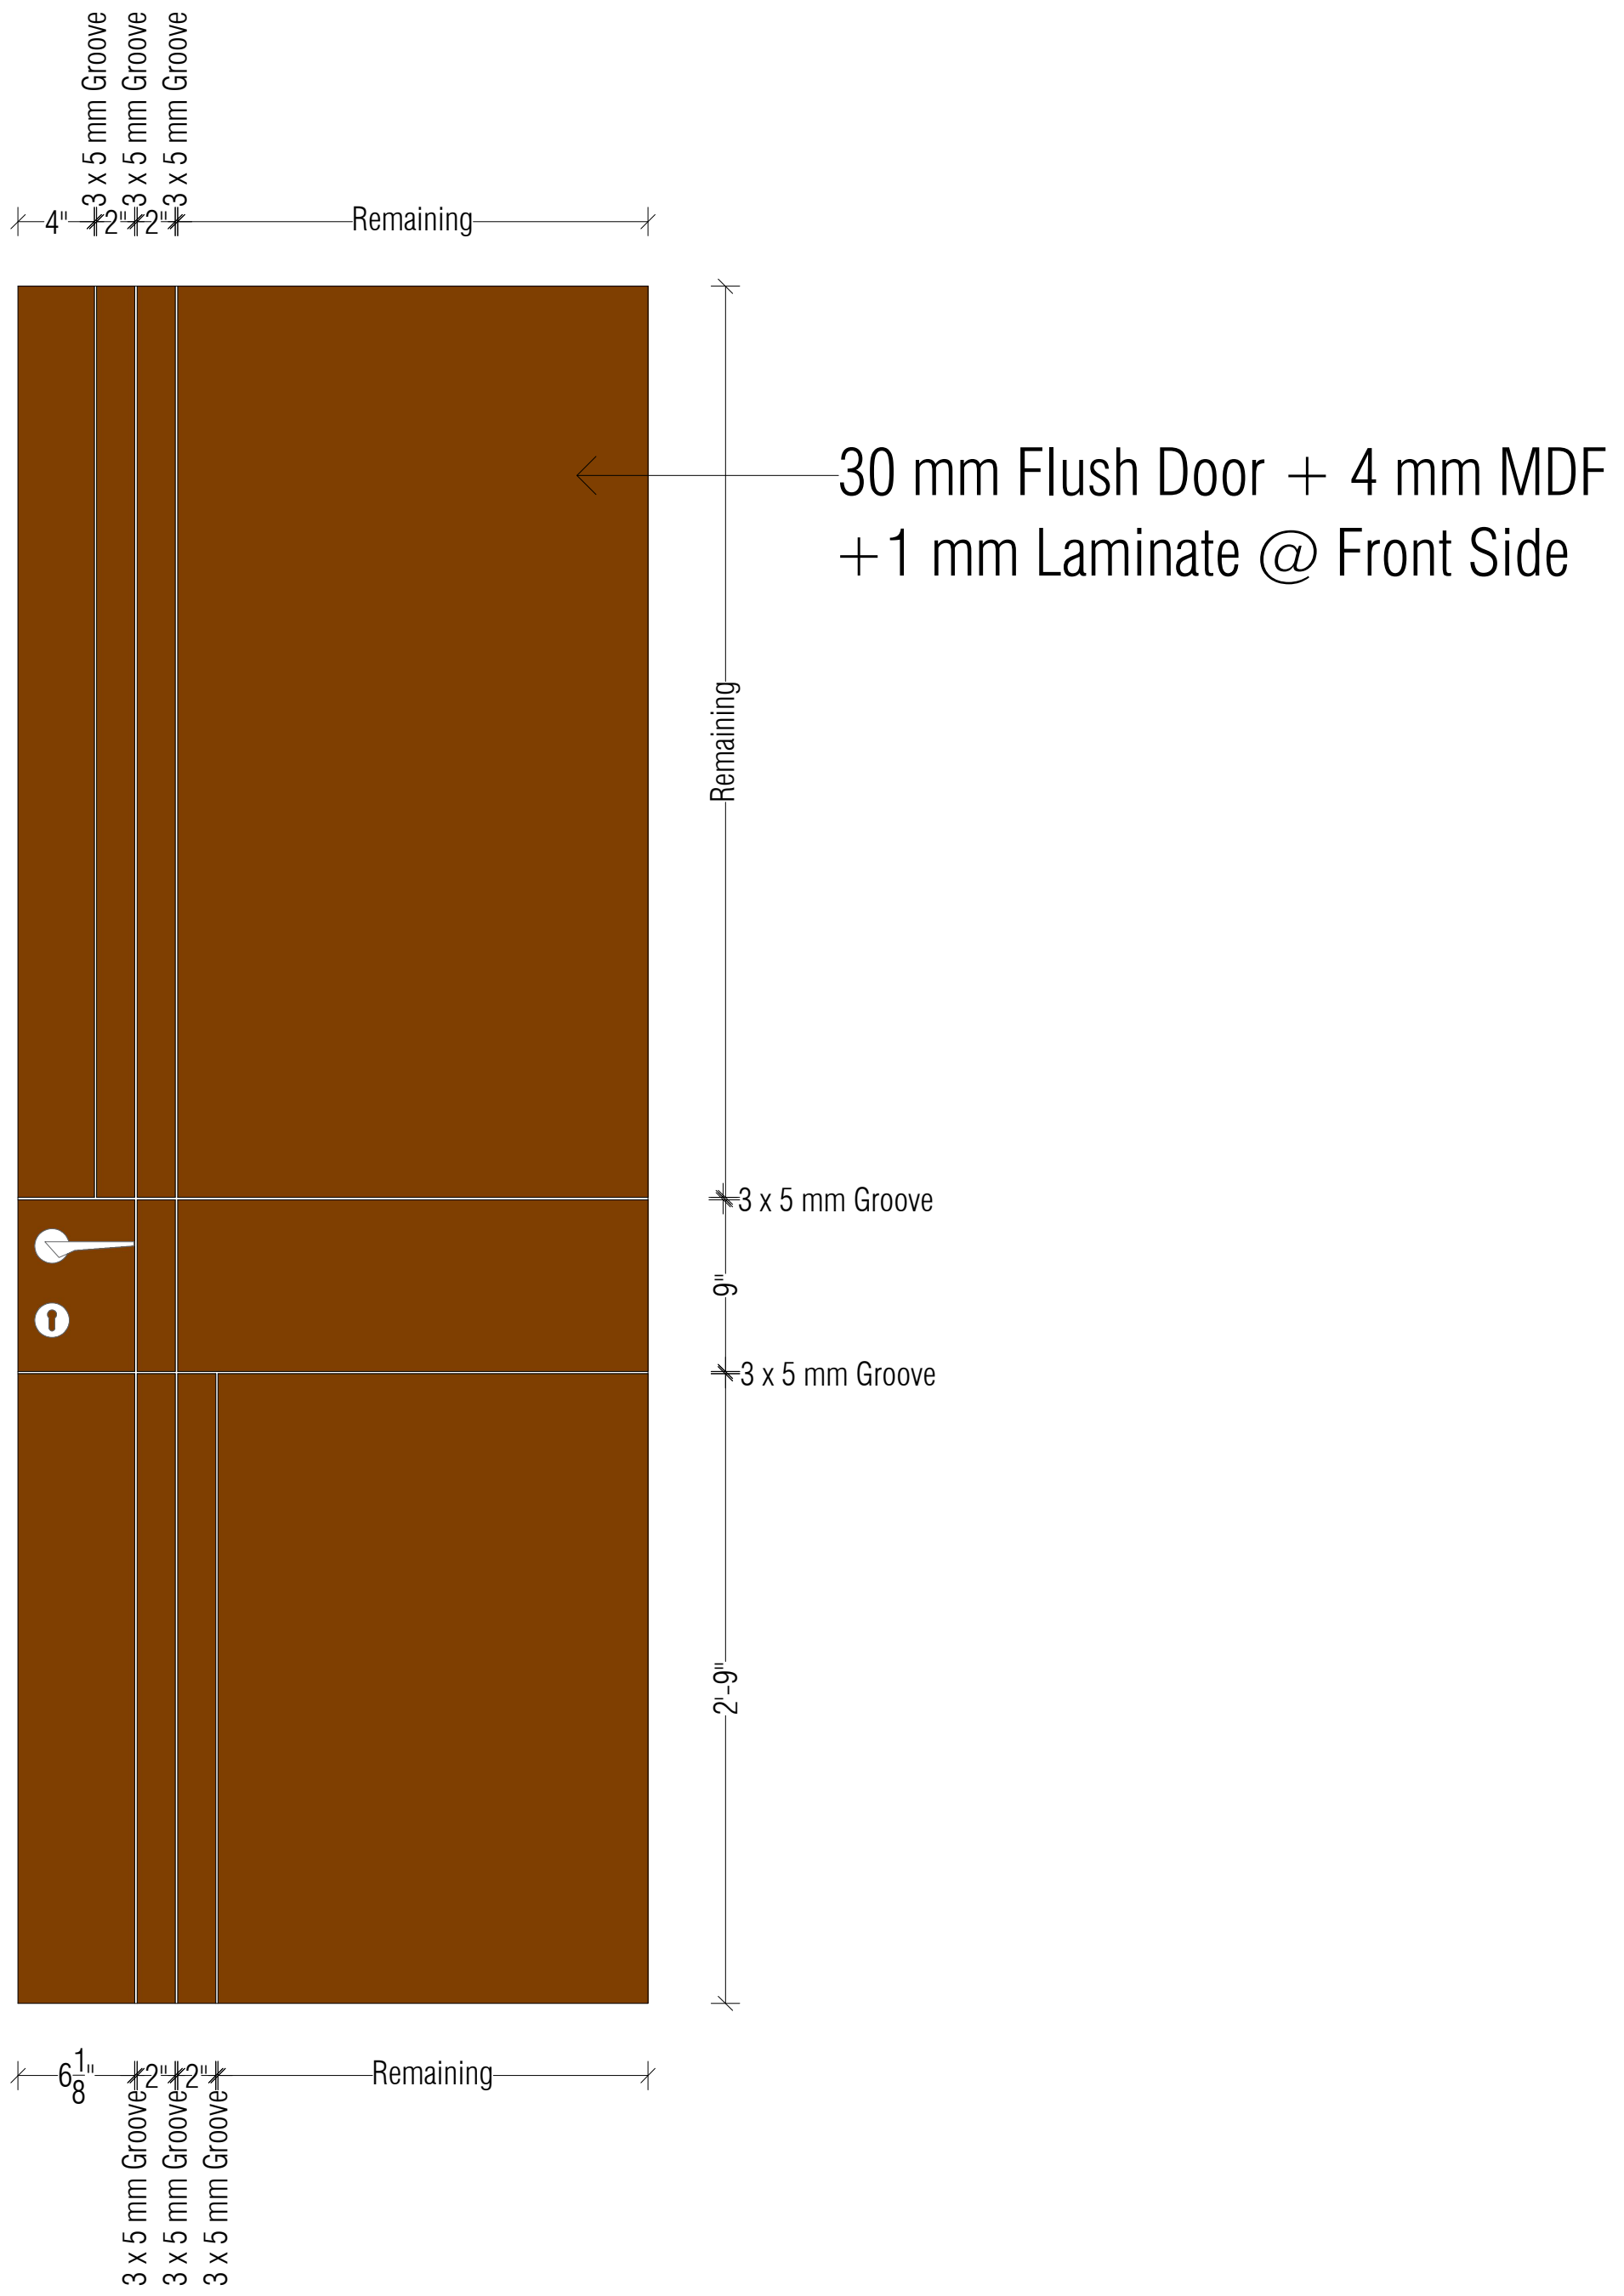


NO	REVISIONS	BY	CHK	DATE	DRAWN BY : DESIGNED BY : DRG.No : DATE :	TUSHAR VANRAJ 07/26 06/05/2026	PROJECT : TEACHER'S MANDLI BUILDING , AMRELI	TITLE : ALL FLUSH DOOR DETAILS	 NEHA CONSULTANCY consulting civil engineer Interior decorator regd. office : first floor, ganesh complex, station road, amreli - 365601 (guj.) email : vanraj0072001@yahoo.co.in web site : www.nehaconsultancy.com
R0	RELEASED FOR EXECUTION	TUSHAR	VANRAJ	06/05/2026			CLIENT : KOTADIYA SAHEB	DRAWING STATUS : FOR EXECUTION	
DRAWING PATH :									

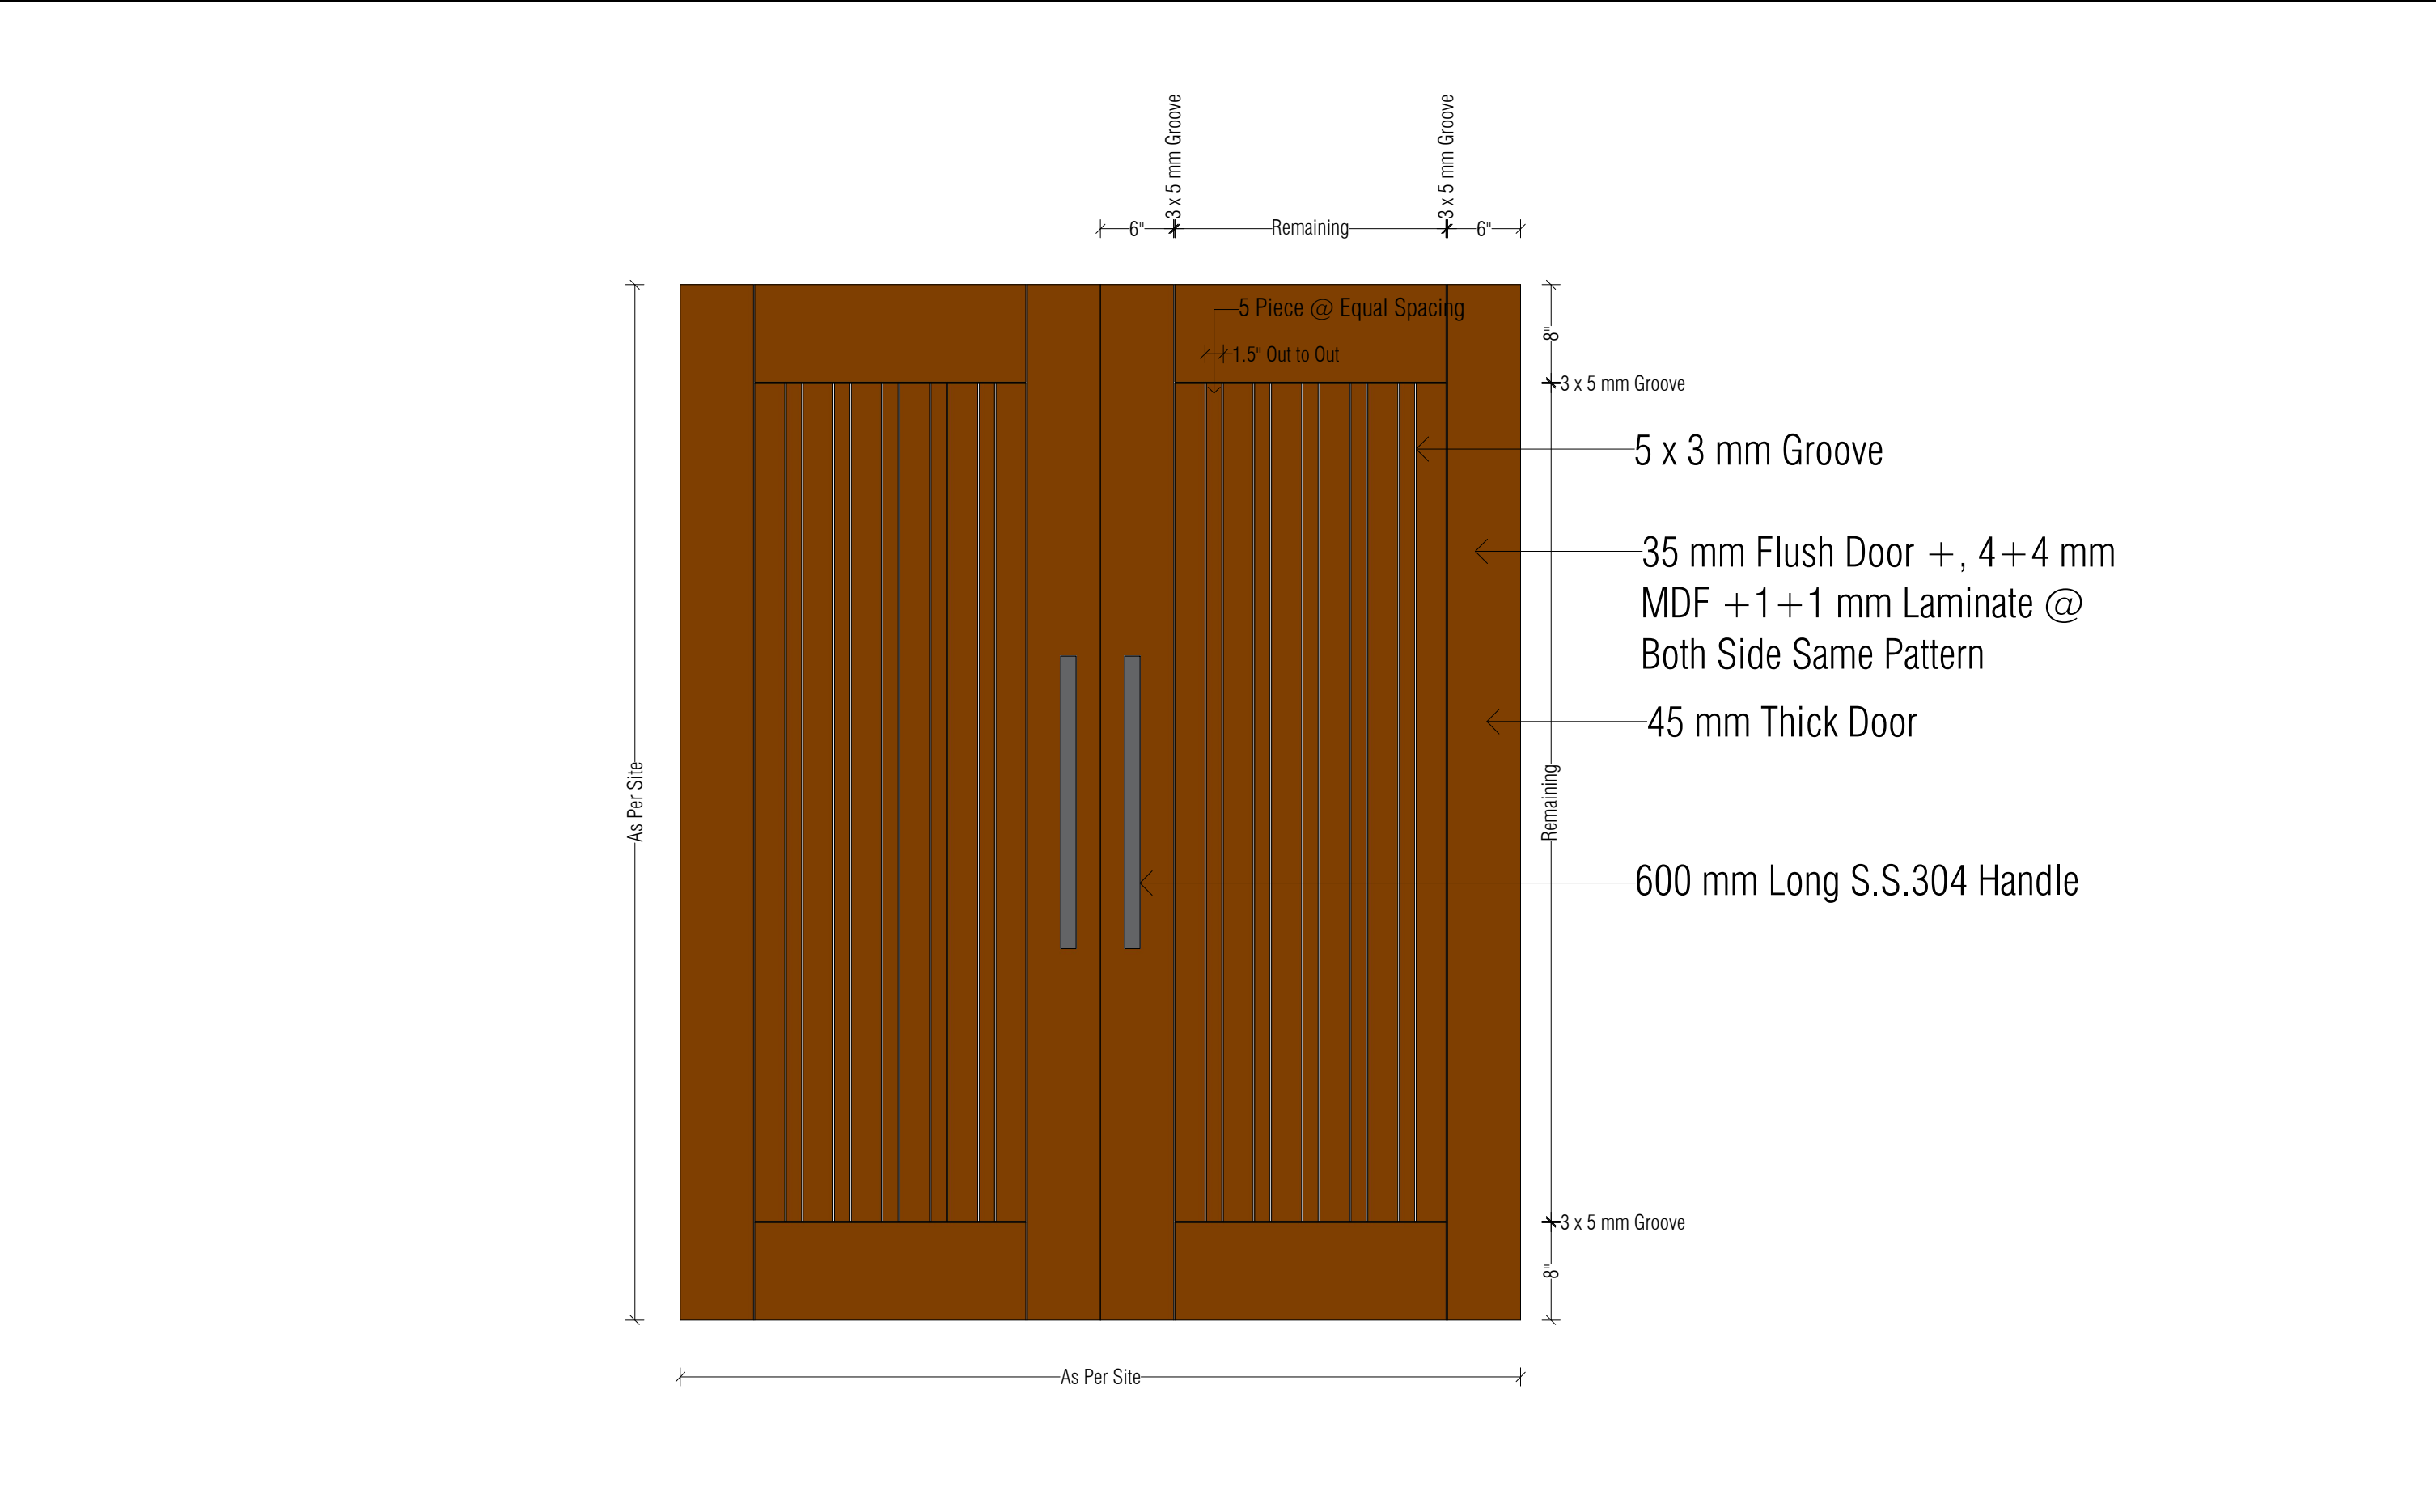


NO	REVISIONS	BY	CHK	DATE	DRAWN BY :	TUSHAR	PROJECT :	TITLE :
RO	RELEASED FOR EXECUTION	TUSHAR	VANRAJ	06/05/2026	DESIGNED BY :	VANRAJ	AMRELI DISTRICT PRIMARY TEACHER'S CO. OP. SHARAFI SOCIETY LTD.	MAIN DOOR DETAILS
					DRG. No. :	VANRAJ	- AMRELI	
					DATE :	06/05/2026	CLIENT :	DRAWING STATUS :
							Mr. KOTADIYA SAHEB (CHAIRMAN)	FOR EXECUTION
DRAWING PATH :								

vanraj patel
cell : +91 94286 16016


regd. office :
first floor, ganesh complex,
station road,
amreli - 365601 (guj.)
email : vanraj0072001@yahoo.co.in
web site : www.nehaconsultancy.com

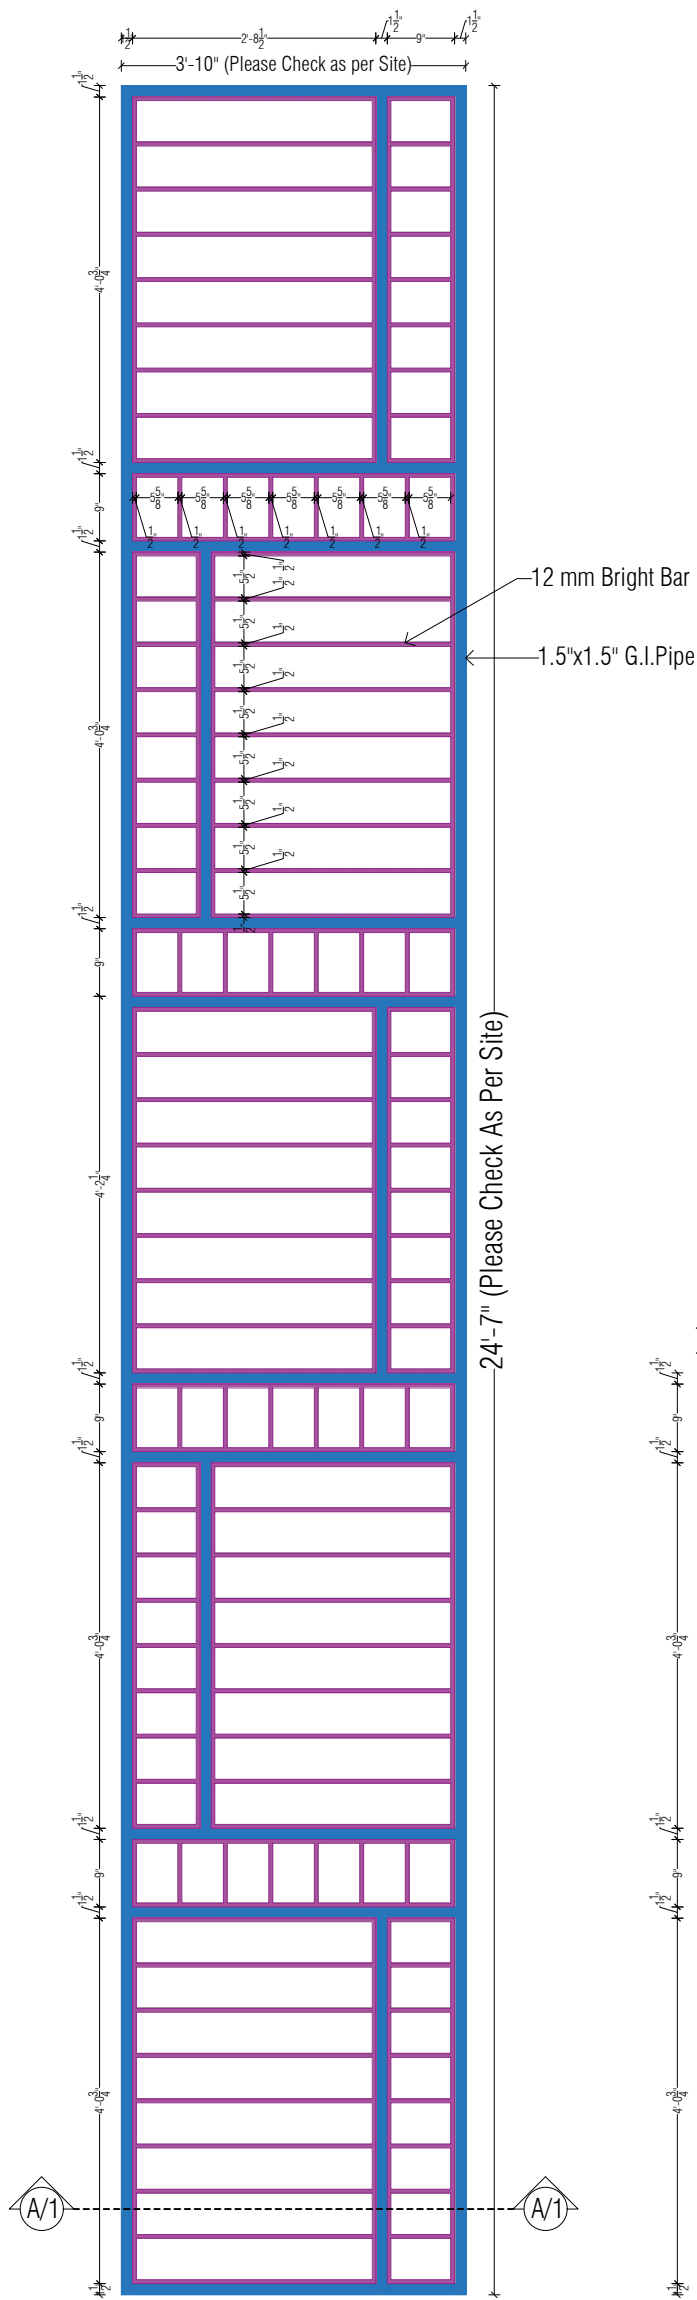

FRONT VIEW (FF TO STAIR CABIN)

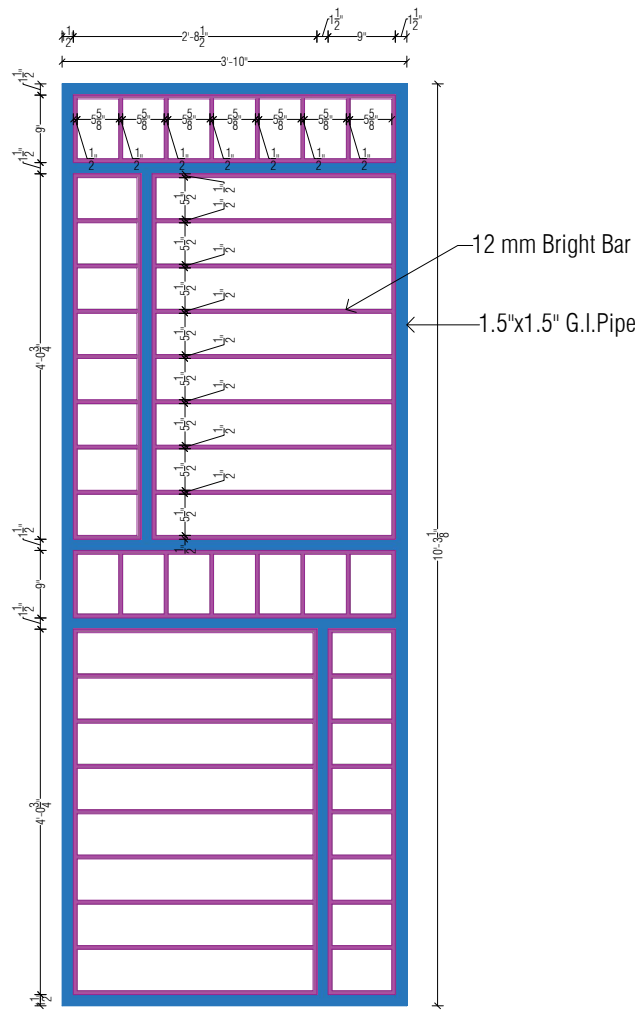

FRONT VIEW (GF TO FF)

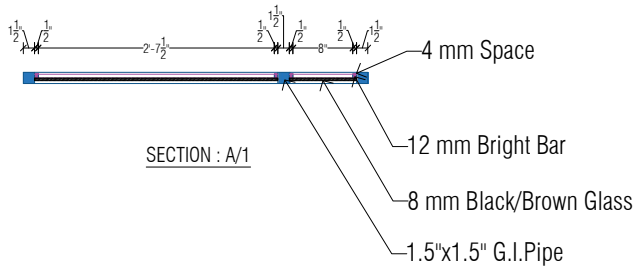

SECTION : A/A

NO	REVISIONS	BY	CHK	DATE
R0	RELEASED FOR EXECUTION	TUSHAR	VANRAJ	06/05/2026
DRAWING PATH :				


DRAWN BY :	TUSHAR
DESIGNED BY :	VANRAJ
DRG.No :	09/26
DATE :	06/05/2026

PROJECT :	TEACHER'S MANDLI BUILDING , AMRELI
CLIENT :	KOTADIYA SAHEB

TITLE :	FRONT GLASS FACADE DETAILS
DRAWING STATUS :	FOR EXECUTION


vanraj patel
cell : +91 94286 16016

regd. office :
first floor, ganesh complex,
station road,
amreli - 365601 (guj.)
email : vanraj0072001@yahoo.co.in
web site : www.nehaconsultancy.com

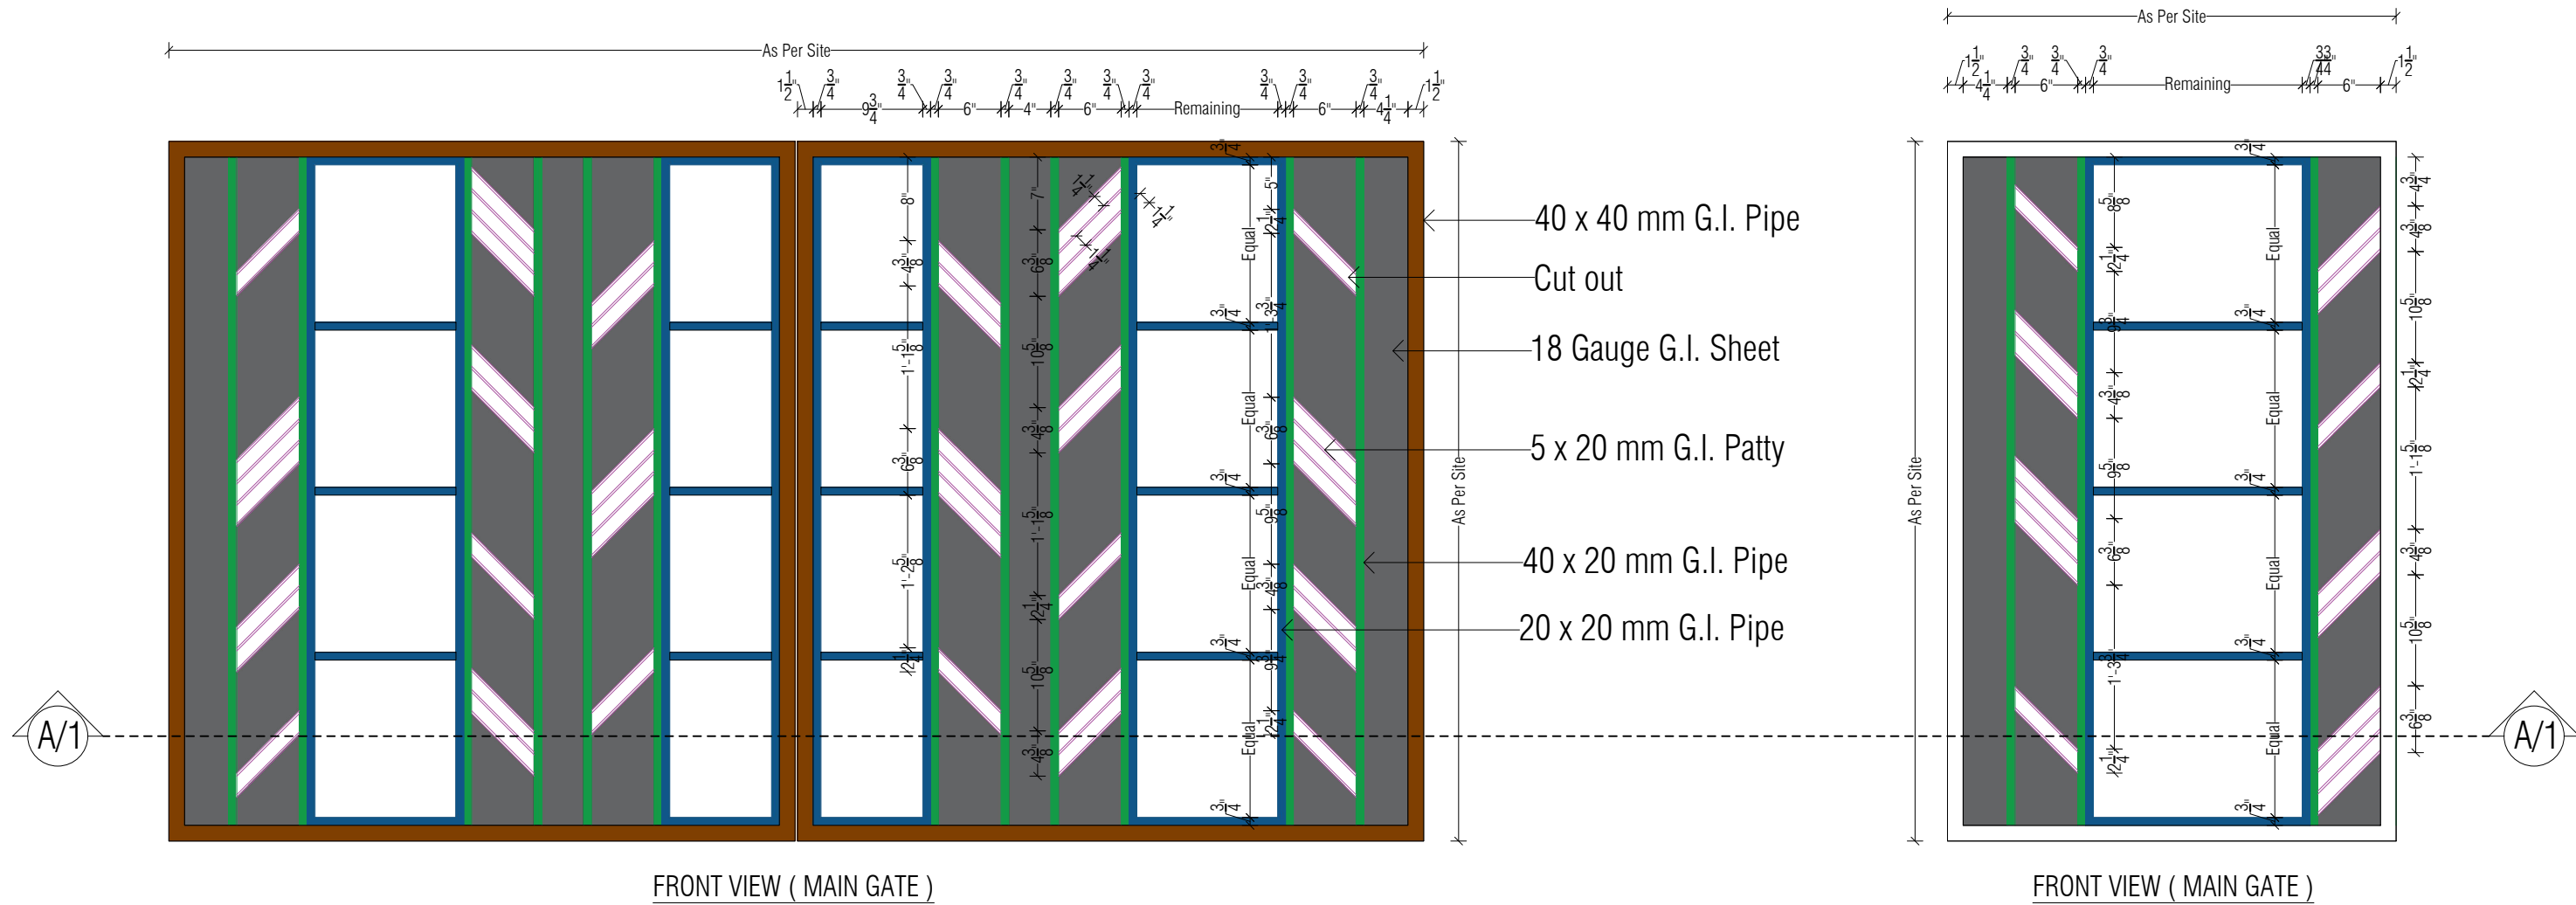

FRONT VIEW (MAIN GATE)

FRONT VIEW (MAIN GATE)

 

SECTION : A/1




SECTION : A/1

- 40x40 mm G.I.Pipe
- 20x20 mm G.I. Pipe
- 40x20 mm G.I. Pipe
- 18 Gauge G.I. Sheet
- 5x20 mm G.I.Patty


NO	REVISIONS	BY	CHK	DATE	DRAWN BY :	TUSHAR	PROJECT :	TITLE :
RO	RELEASED FOR EXECUTION	TUSHAR	VANRAJ	06/05/2026	DESIGNED BY :	VANRAJ	AMRELI DISTRICT PRIMARY TEACHER'S CO. OP. SHARAFI SOCIETY LTD.	COMPOUND WALL GATE DETAILS
					DRG. No. :	VANRAJ	- AMRELI	
					DATE :	06/05/2026	CLIENT :	DRAWING STATUS :
							Mr. KOTADIYA SAHEB (CHAIRMAN)	FOR EXECUTION
DRAWING PATH :								


vanraj patel
cell : +91 94286 16016


regd. office :
first floor, ganesh complex,
station road,
amreli - 365601 (guj.)
email : vanraj0072001@yahoo.co.in
web site : www.nehaconsultancy.com

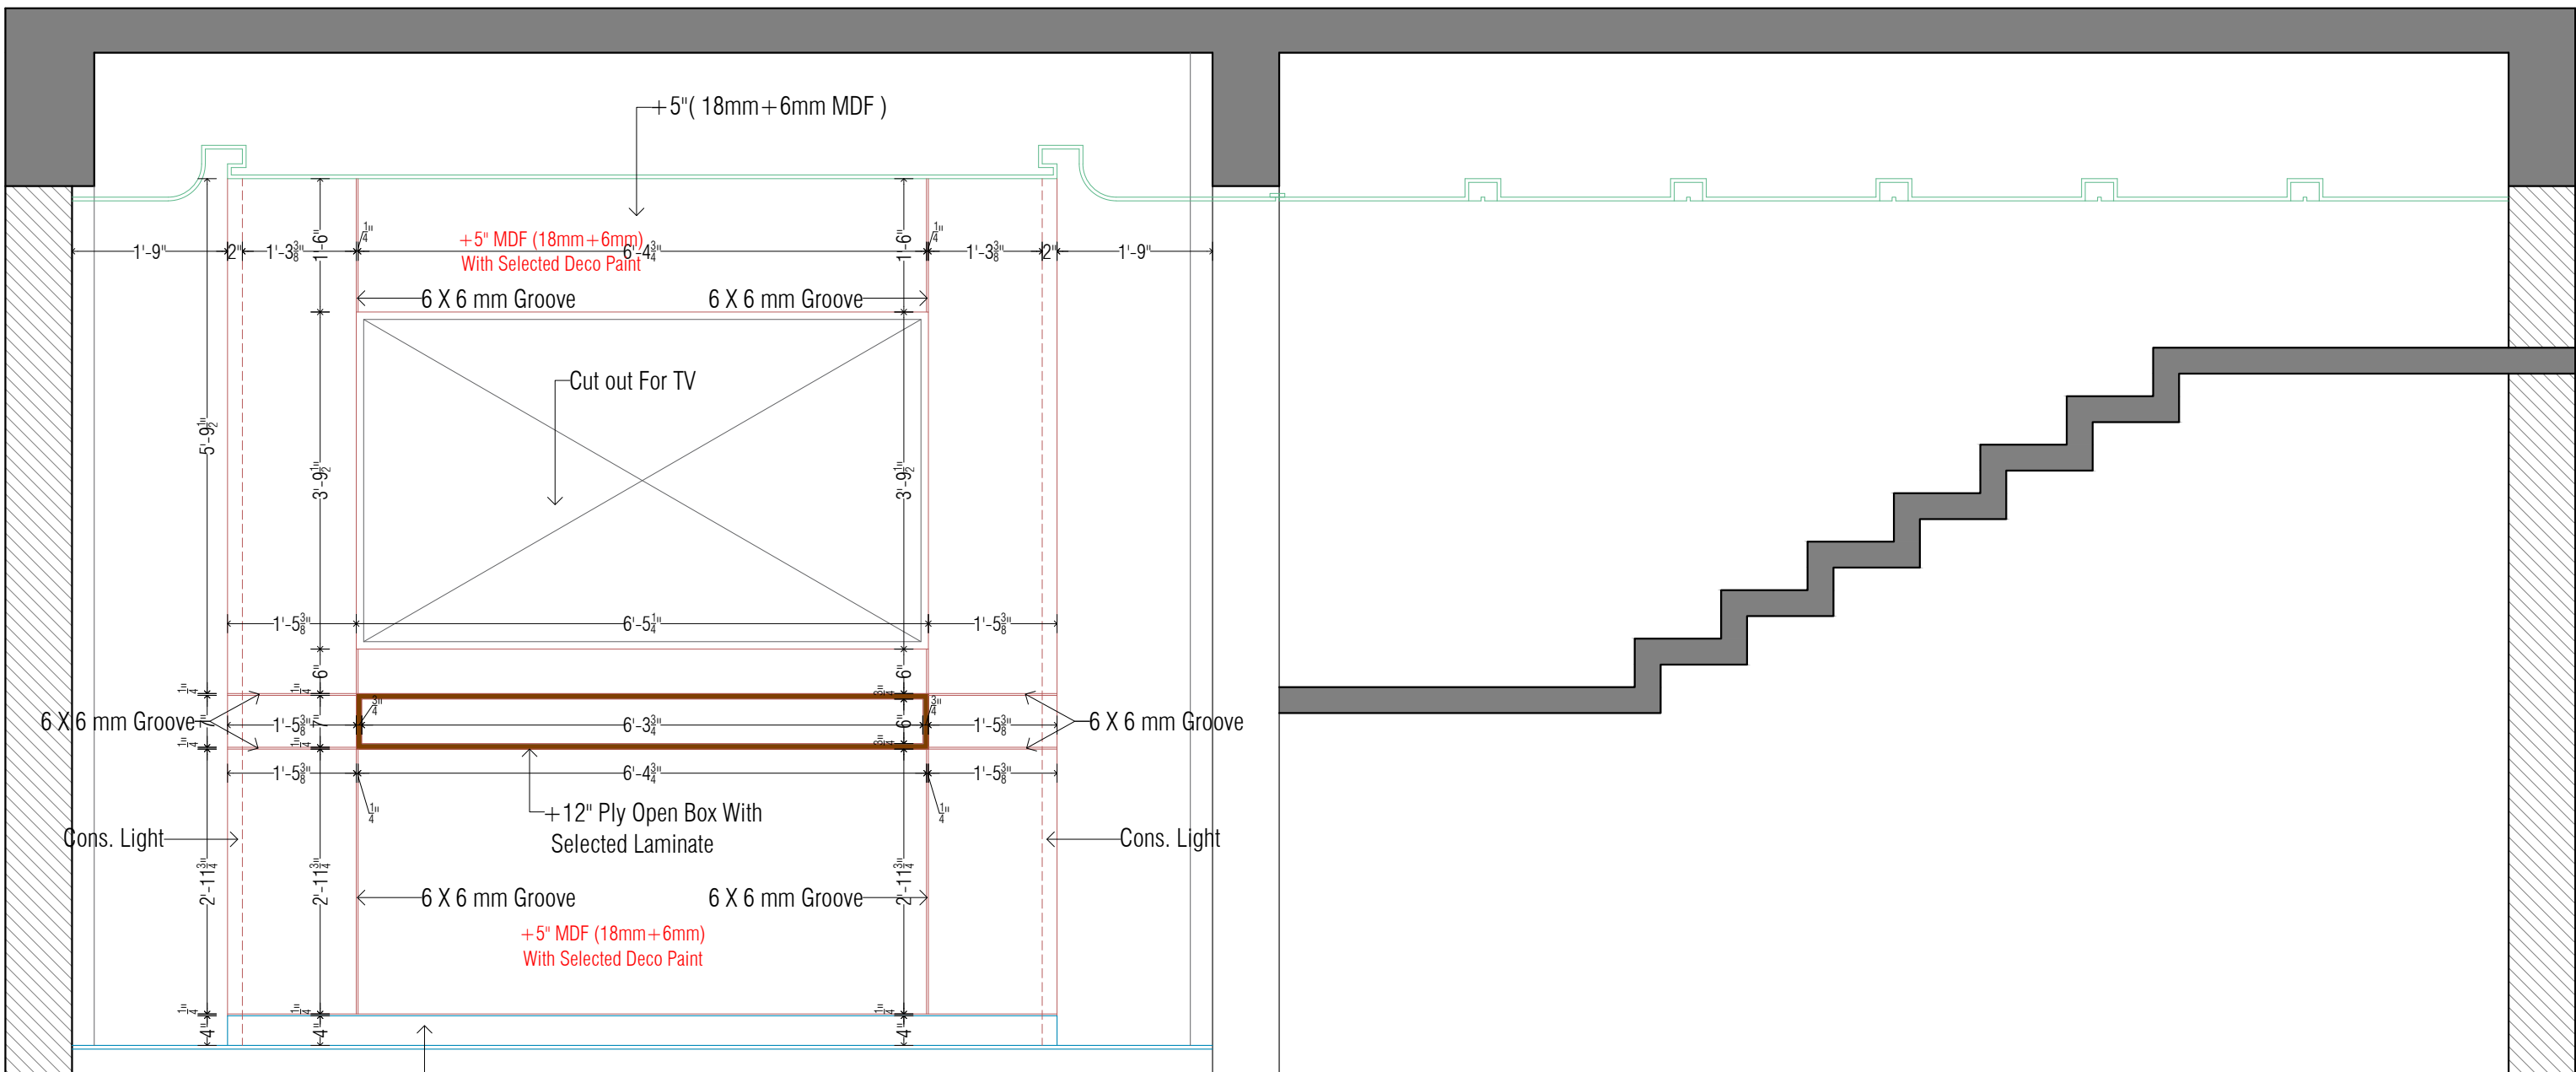


This architectural floor plan depicts a rectangular room with a central island and perimeter cabinetry. The room is defined by thick black lines representing walls and structural elements. The perimeter features a series of rectangular units, likely cabinets or counters, with a total length of 16'-0" as indicated by the dimension line at the top. The central island is a large, rectangular structure with a rounded corner, measuring 6'-3" in width and 10'-0" in length. The island is divided into sections by vertical lines, and a circular feature, possibly a sink or a decorative element, is located on the right side. The room is divided into sections by dashed lines, and various fixtures, including what appear to be sinks and faucets, are indicated by small symbols. The plan includes detailed dimensions for all major components and a north arrow pointing towards the top right.

 NO	REVISIONS	BY	CHK	DATE	DRAWN BY :	TUSHAR	PROJECT :	TEACHER'S MANDLI BUILDING , AMRELI	TITLE :	FIRST FLOOR, BOARD ROOM T.V. UNITE DETAILS	
R0	RELEASED FOR EXECUTION	TUSHAR	VANRAJ	16/05/2026	DESIGNED BY :	VANRAJ					
					DRG.No :	04/26					
					DATE :	16/05/2026					
							CLIENT :	KOTADIYA SAHEB	DRAWING STATUS :	FOR EXECUTION	
DRAWING PATH :											regd. office : first floor, ganesh complex, station road, amreli - 365601 (guj.) email : vanraja0072001@yahoo.co.in web site : www.nehaconsultancy.com

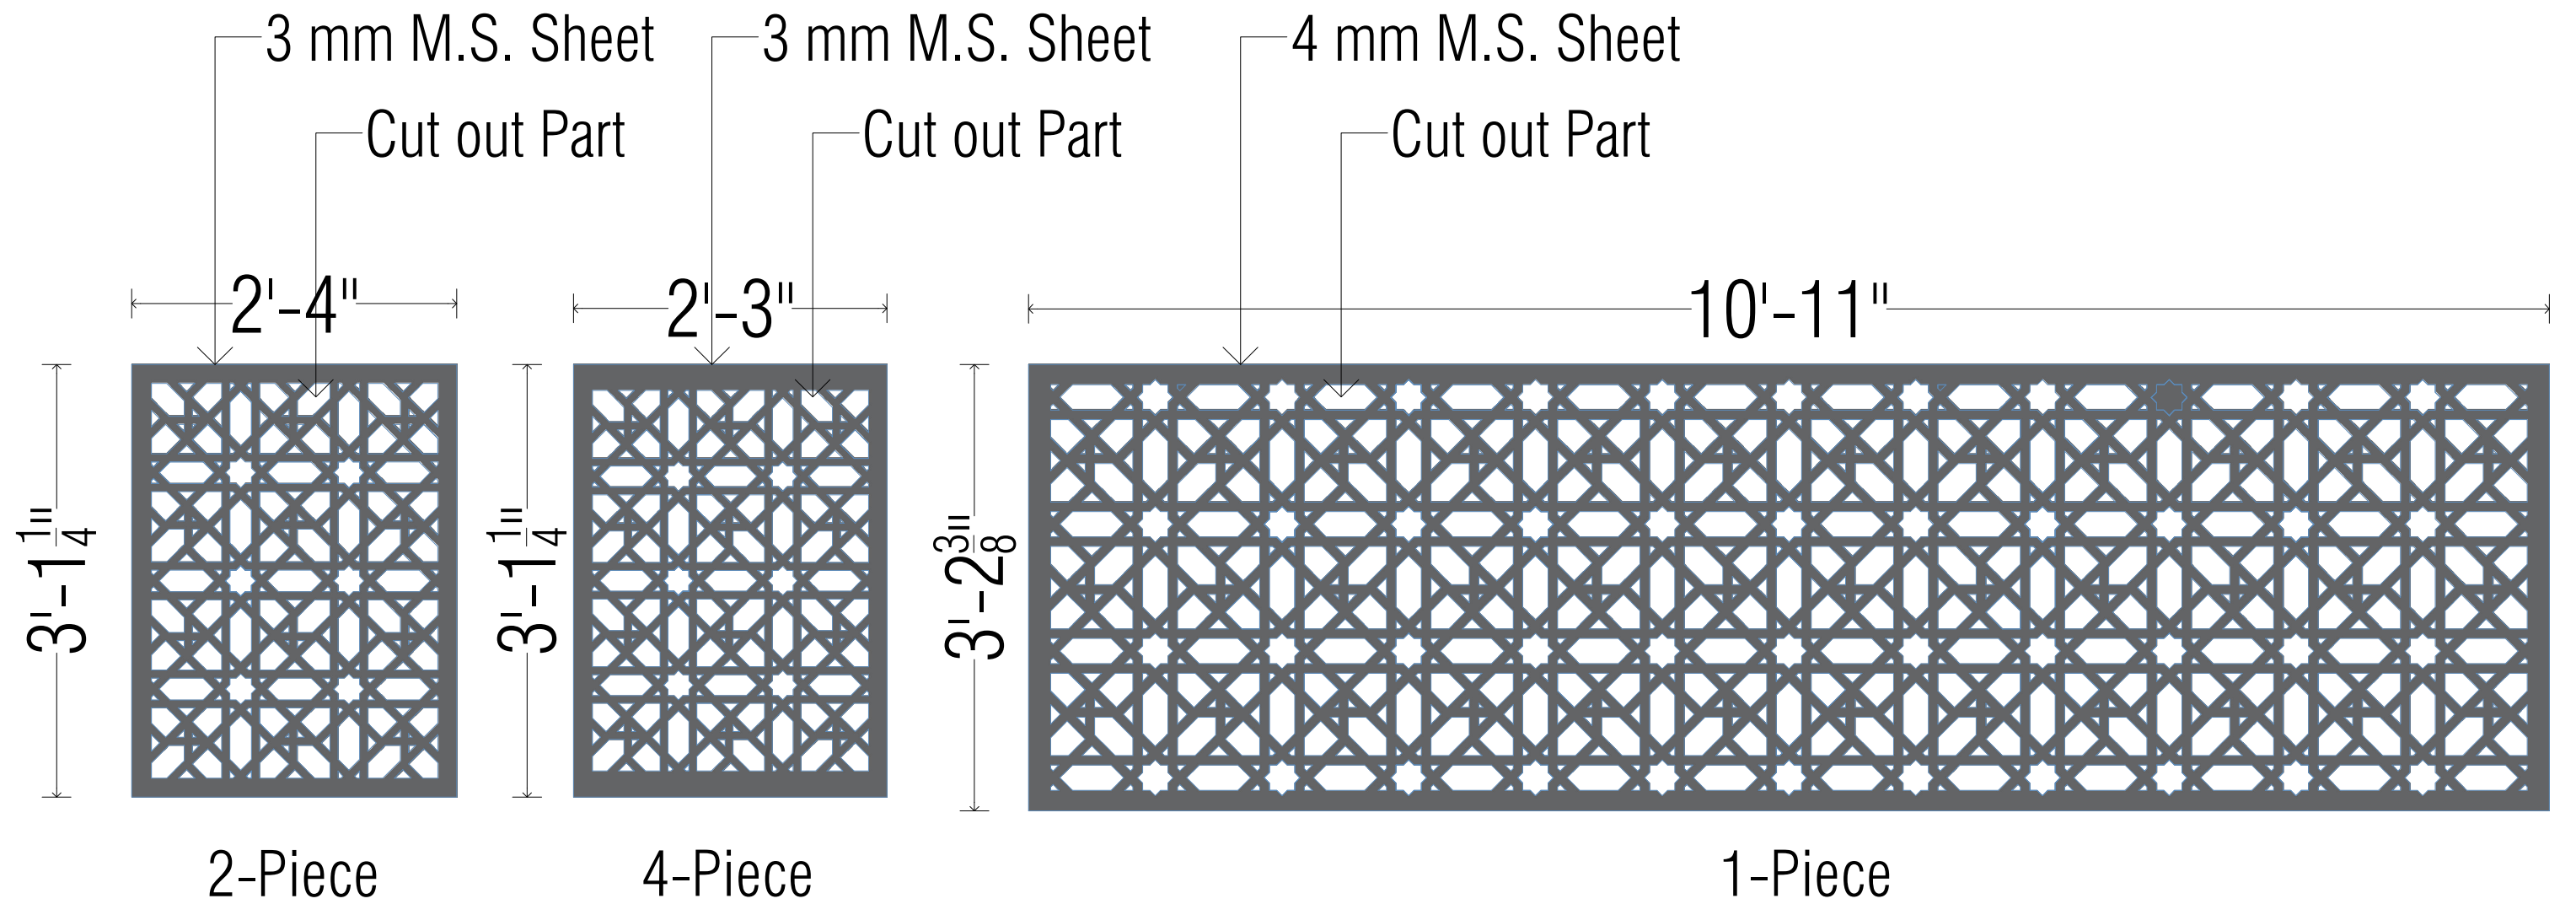

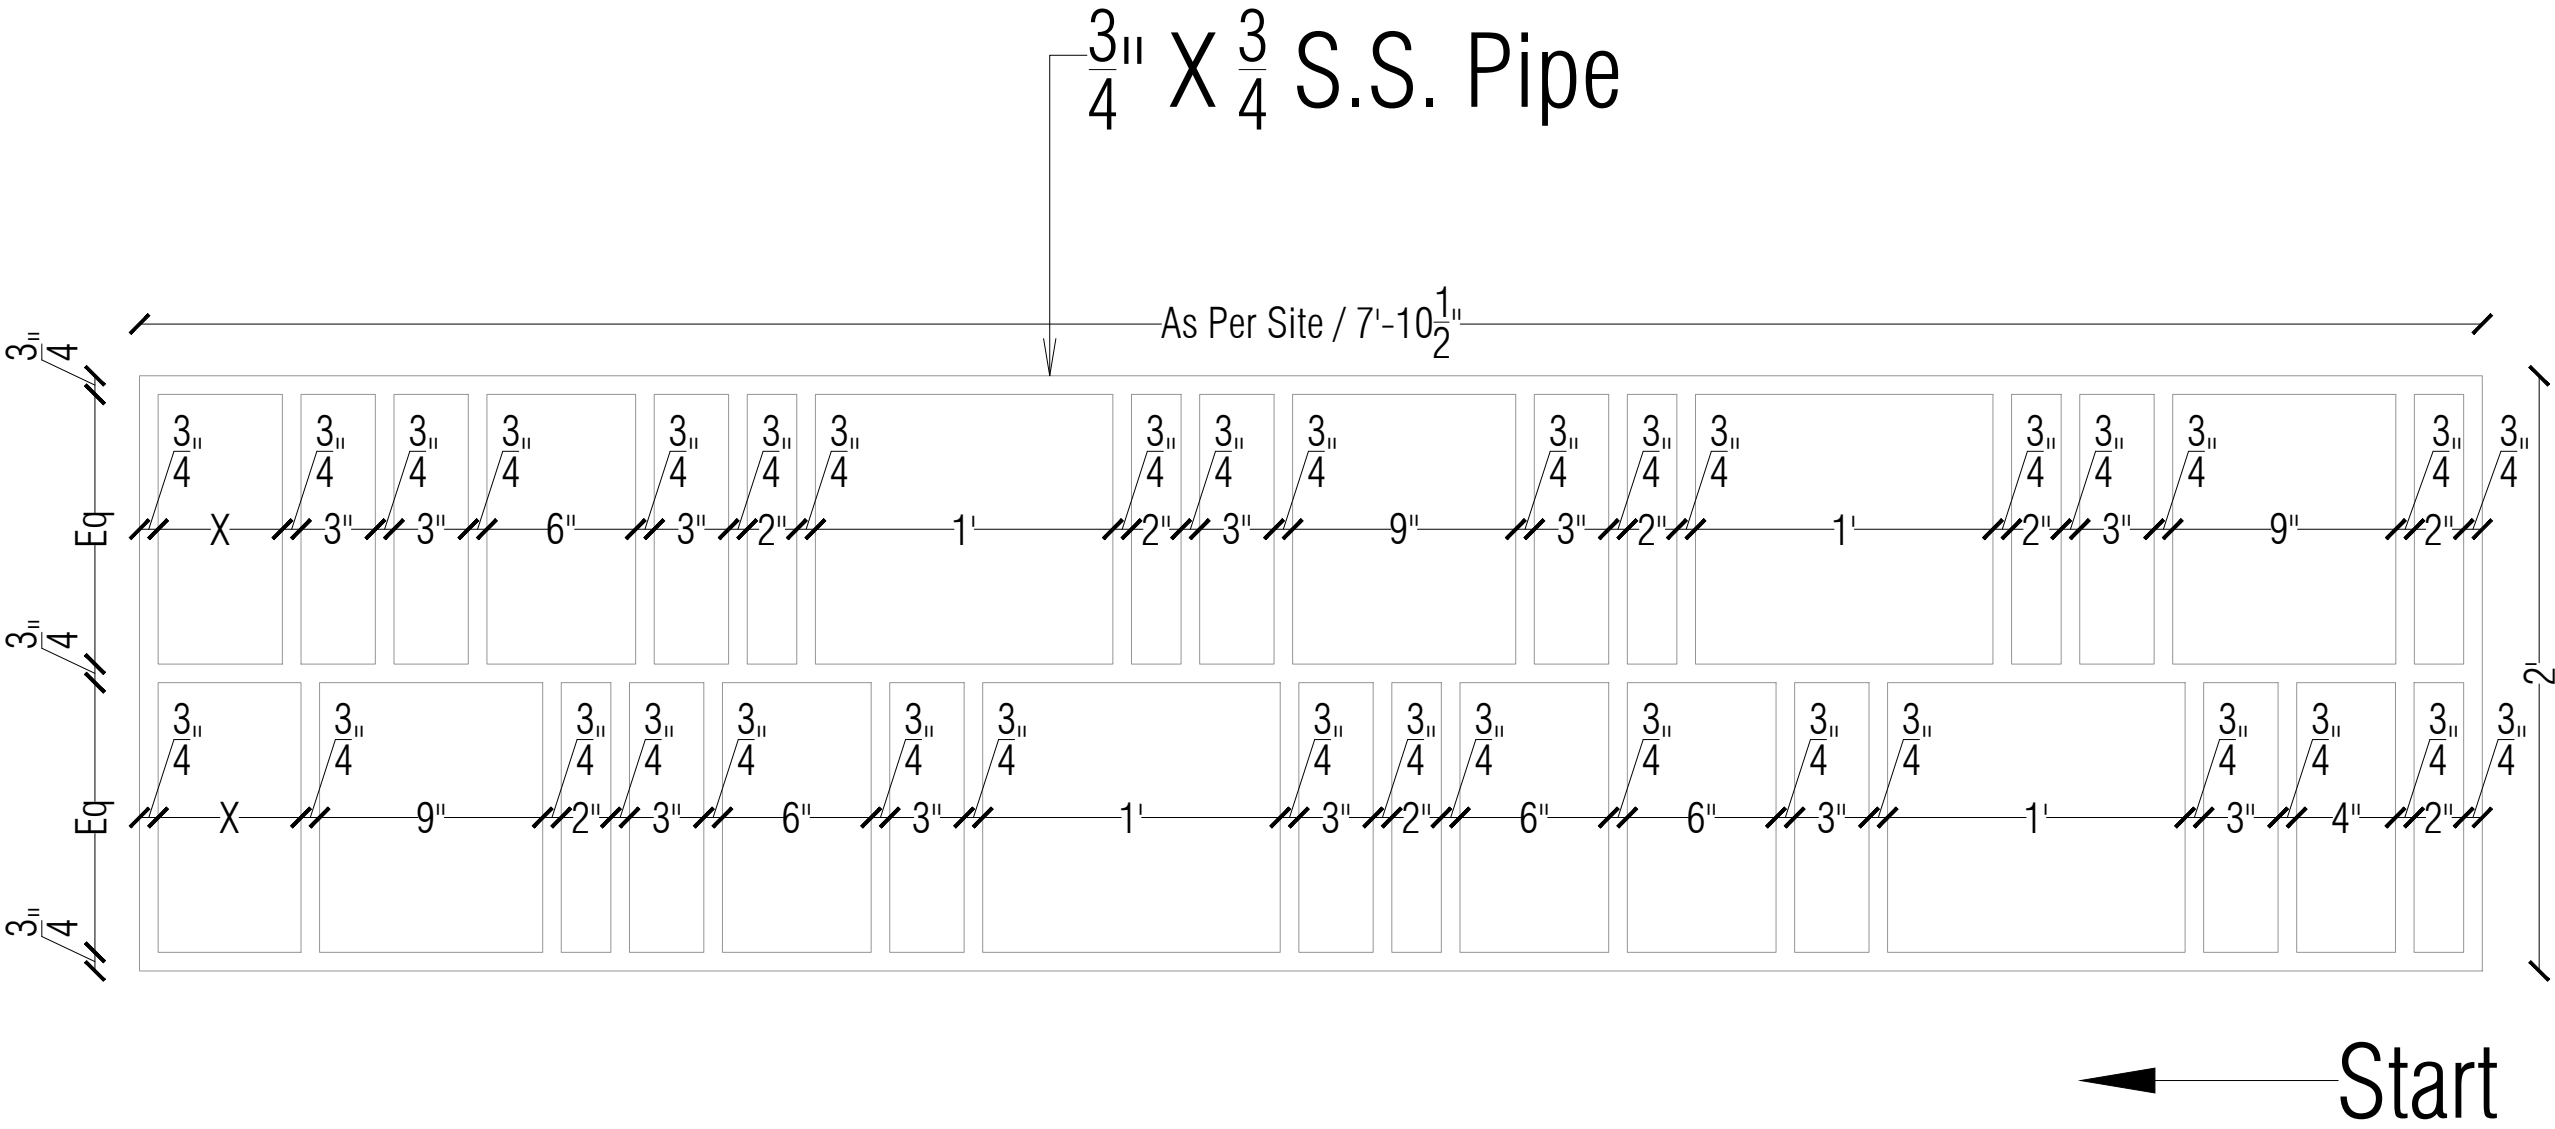


		ALTERNATE	PROJECT NAME	DATE: 01 / 07 / 2026		ARCHITECT	
		1	SHRI SHARKARI SHIKSHAK SARAFI MANDALI	N.T.S.	DWG. BY JEEL CHEK. BY VANRAJ	 vanraj patel cell : +91 94286 16016 regd. office: first floor, ganesh complex, station road, amrai - 365601 (gji) email : vanraj0072001@yahoo.co.in web site : www.nehaconsultancy.com	
		DRG. NO.					
		1/2026	DRAWING TITLE				
		AREA	FURNITURE - WORKING DRAWING - BOARD MEETING ROOM MAIN TABLE - S.S. GRILL DETAILS				
DATE	REVISION	SQ.M.					

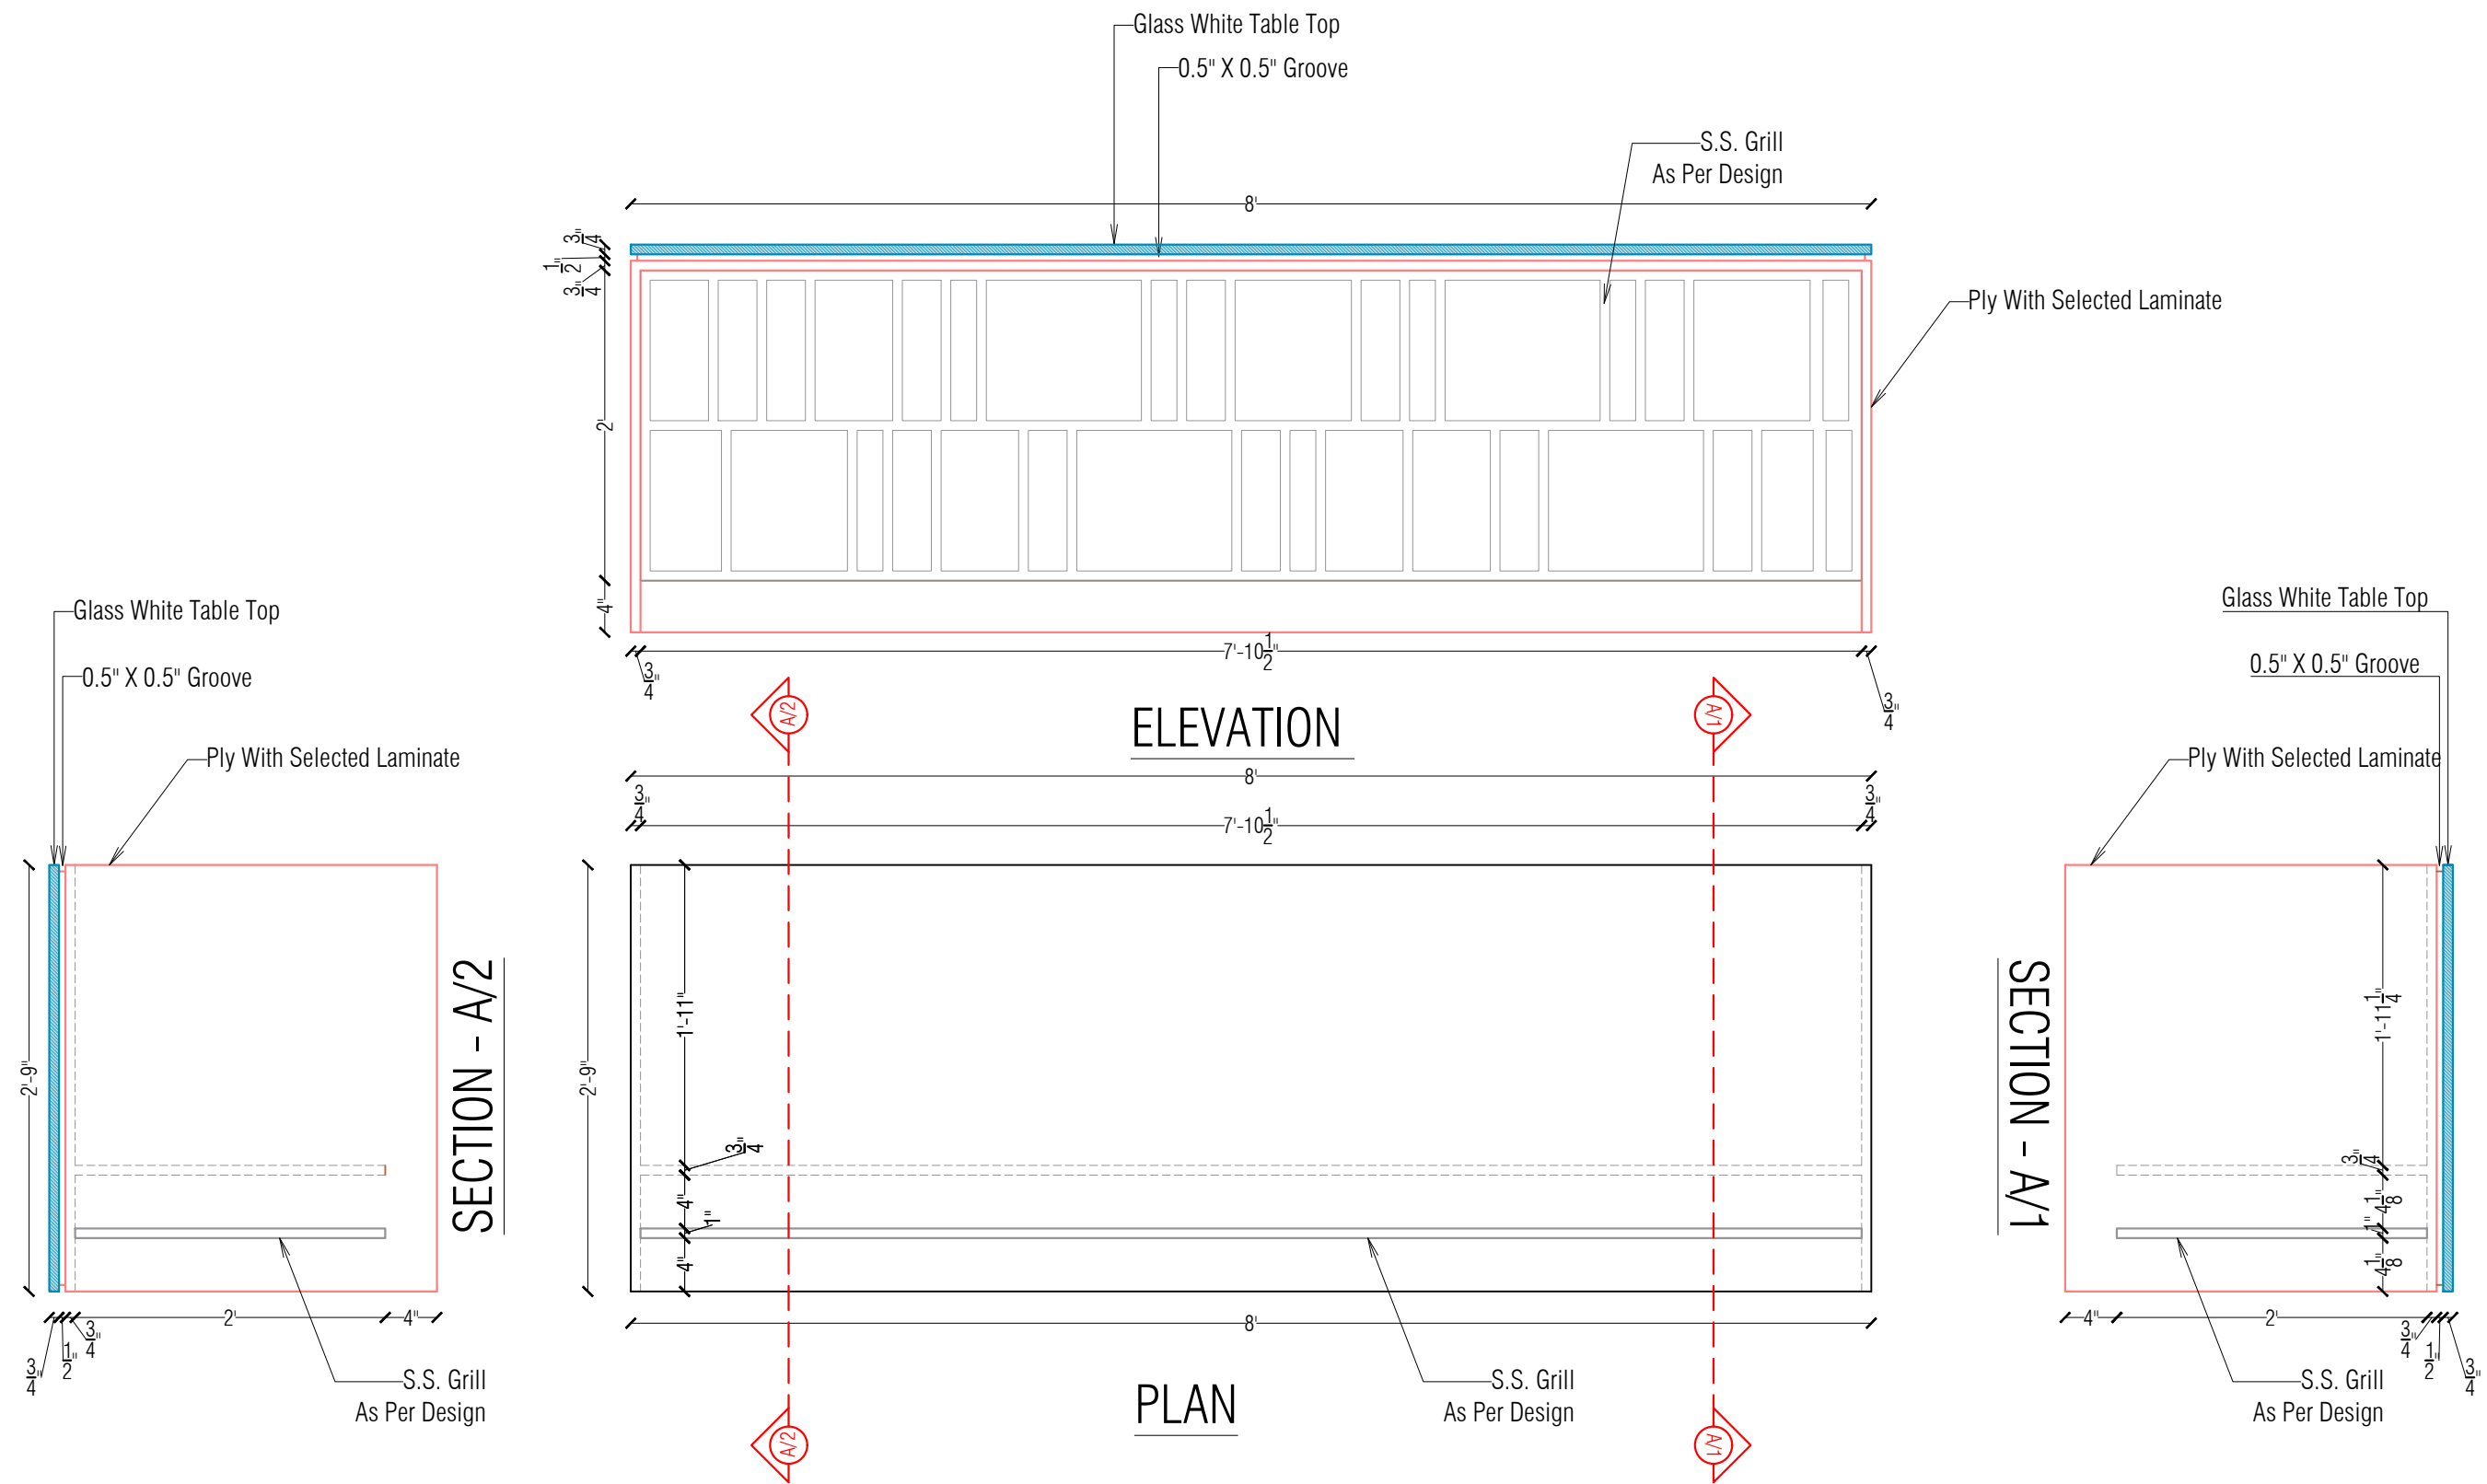

		ALTERNATE	PROJECT NAME	DATE: 01 / 07 / 2026	ARCHITECT
		1	SHRI SHARKARI SHIKSHAK SARAFI MANDALI	DWG. BY	
		DRG. NO.		JEEL	
		1/2026	DRAWING TITLE	CHEK. BY	
		AREA	FURNITURE - WORKING DRAWING - BOARD MEETING ROOM MAIN TABLE - SECTION & ELEVATION	VANRAJ	
		SQ.M.			
DATE	REVISION			N.T.S.	

vanraj patel
cell : +91 94286 16016




regd. office:
first floor, ganesh complex,
station road,
amrai - 365601 (guj)
email : vanraj0072001@yahoo.co.in
web site : www.nehaconsultancy.com

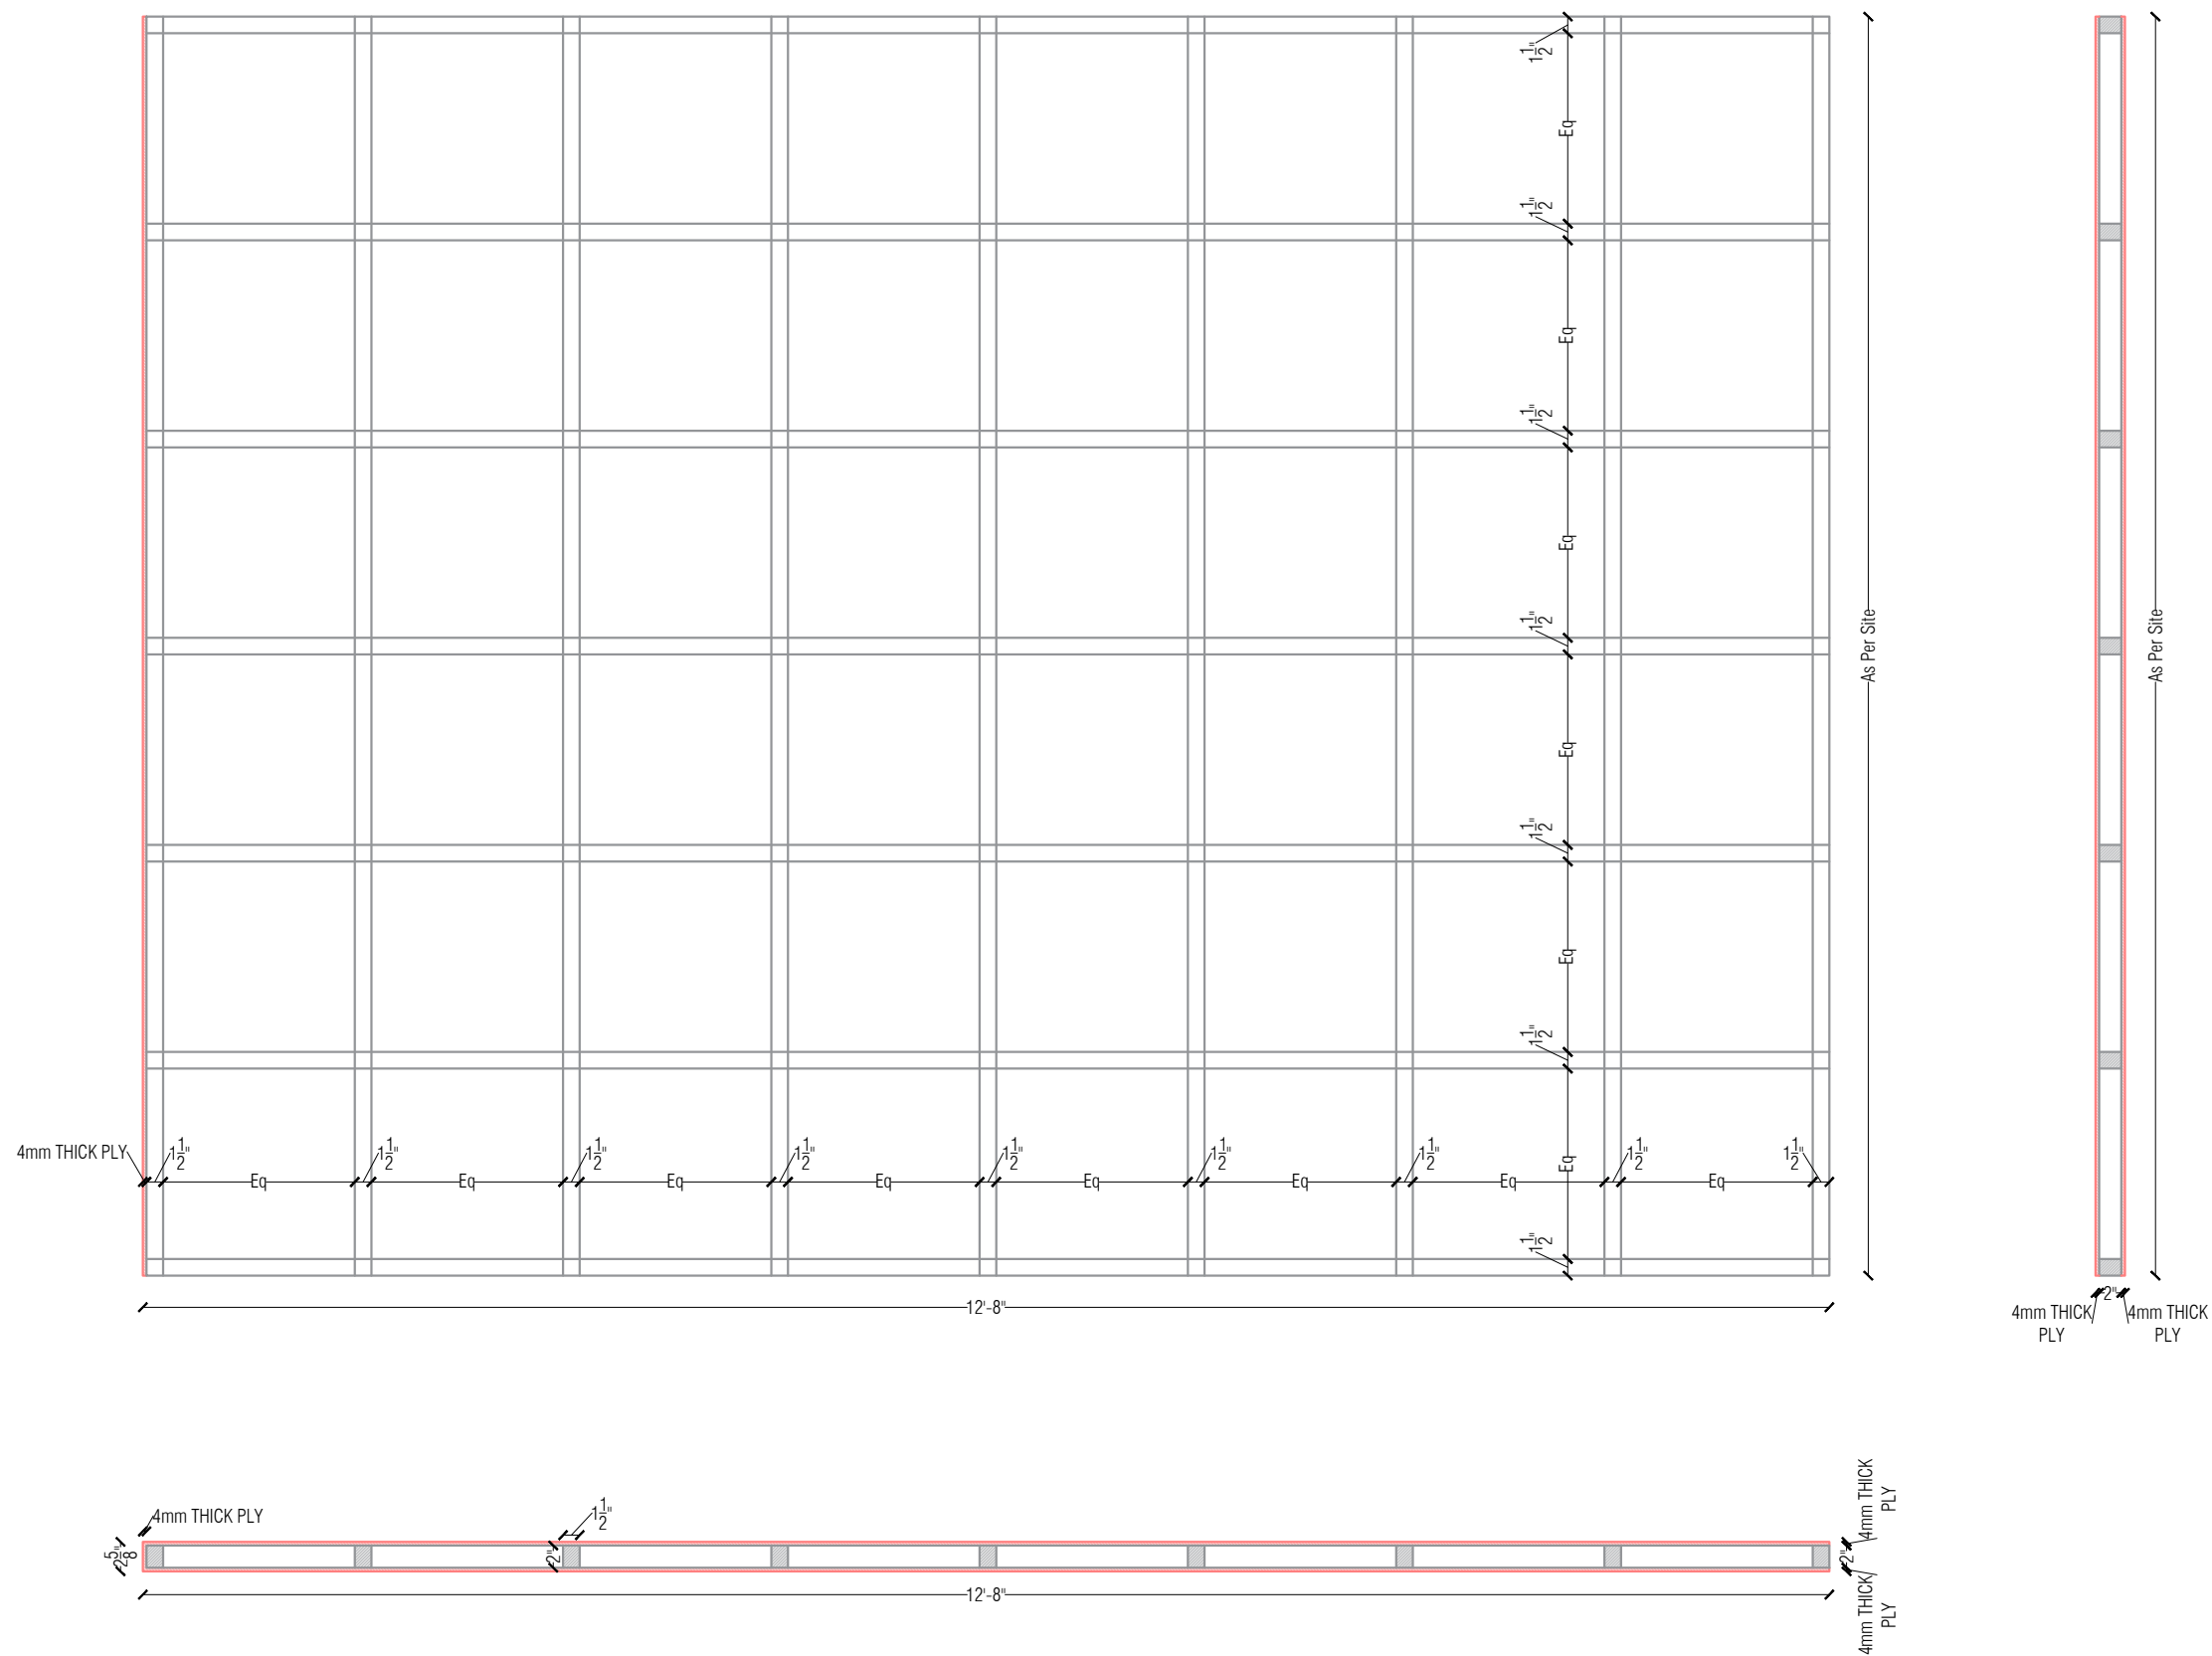


		ALTERNATE	PROJECT NAME	DATE: 17 / 03 / 2026	ARCHITECT
		1	SHRI SHARKARI SHIKSHAK SARAFI MANDALI	DWG. BY	
		DRG. NO.		JEEEL	
		1/2026	DRAWING TITLE	CHEK. BY	
		AREA	FURNITURE - WORKING DRAWING - CHAIRMAN CHAMBER - BACK SIDE PARTITION DETAIL	VANRAJ	
		SQ.M.			
DATE	REVISION				

NEHA
CONSULTANCY
consulting civil engineer
Interior decorator


regd. office:
first floor, ganesh complex,
station road,
amrai - 365601 (gji)
email : vanraj0072001@yahoo.co.in
cell : +91 94286 16016
web site : www.nehaconsultancy.com

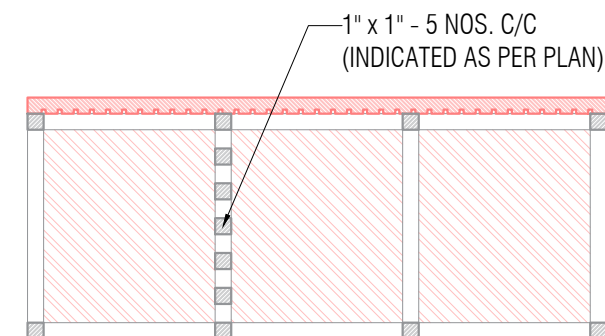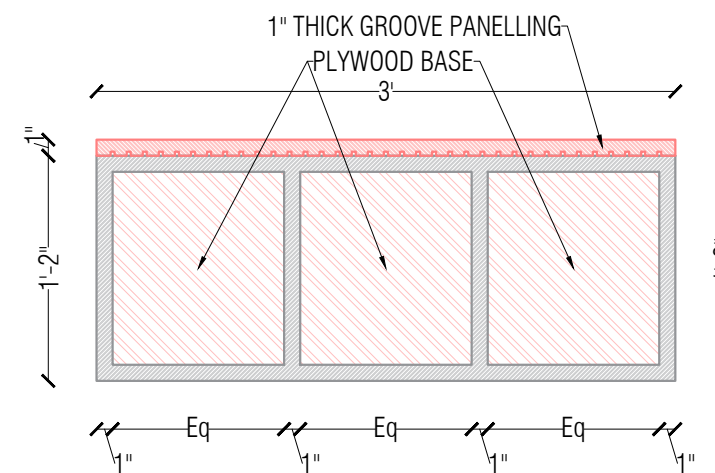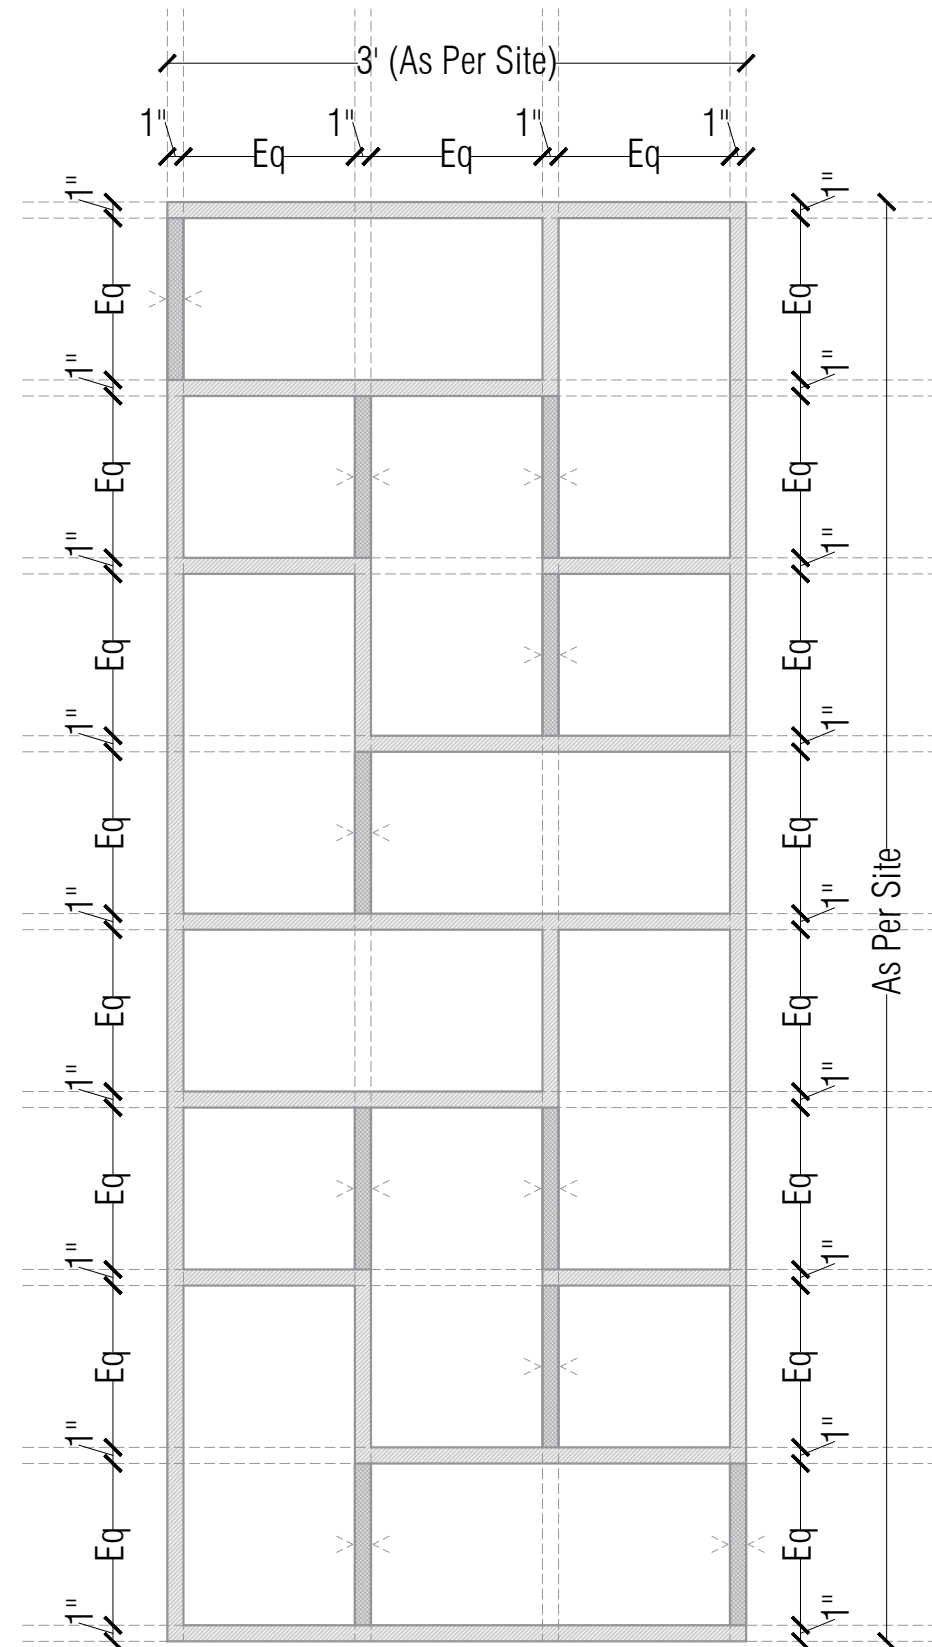


		ALTERNATE	PROJECT NAME	DATE: 17 / 03 / 2026		ARCHITECT
		1	SHRI SHARKARI SHIKSHAK SARAFI MANDALI	N.T.S.	DWG. BY	
		DRG. NO.			JEEL	
		1/2026	DRAWING TITLE		CHEK. BY	
		AREA	FURNITURE - WORKING DRAWING - CHAIRMAN CHAMBER - BACK SIDE S.S. STRUCTURE DETAIL		VANRAJ	
DATE	REVISION	SQ.M.				

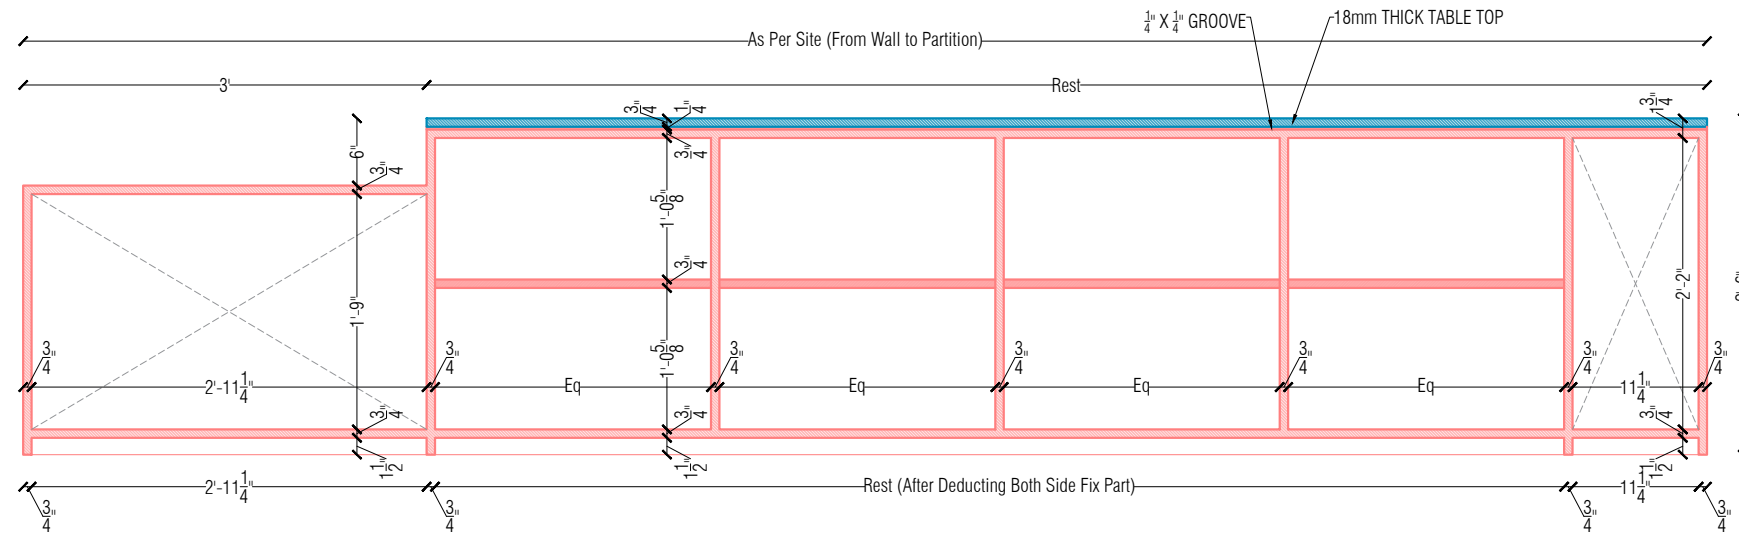


SECTION - F/1

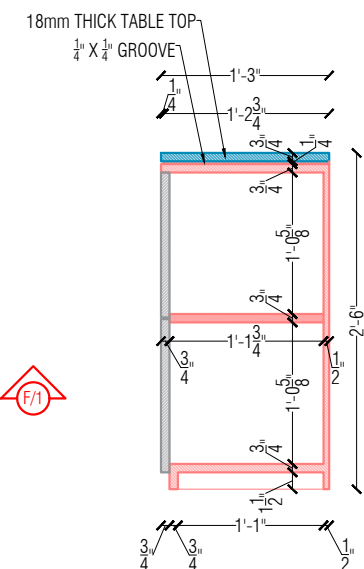


SECTION - F/2

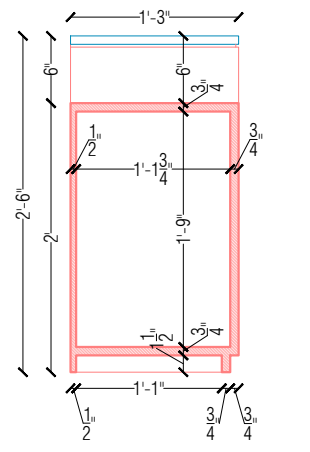

SECTION - F/3

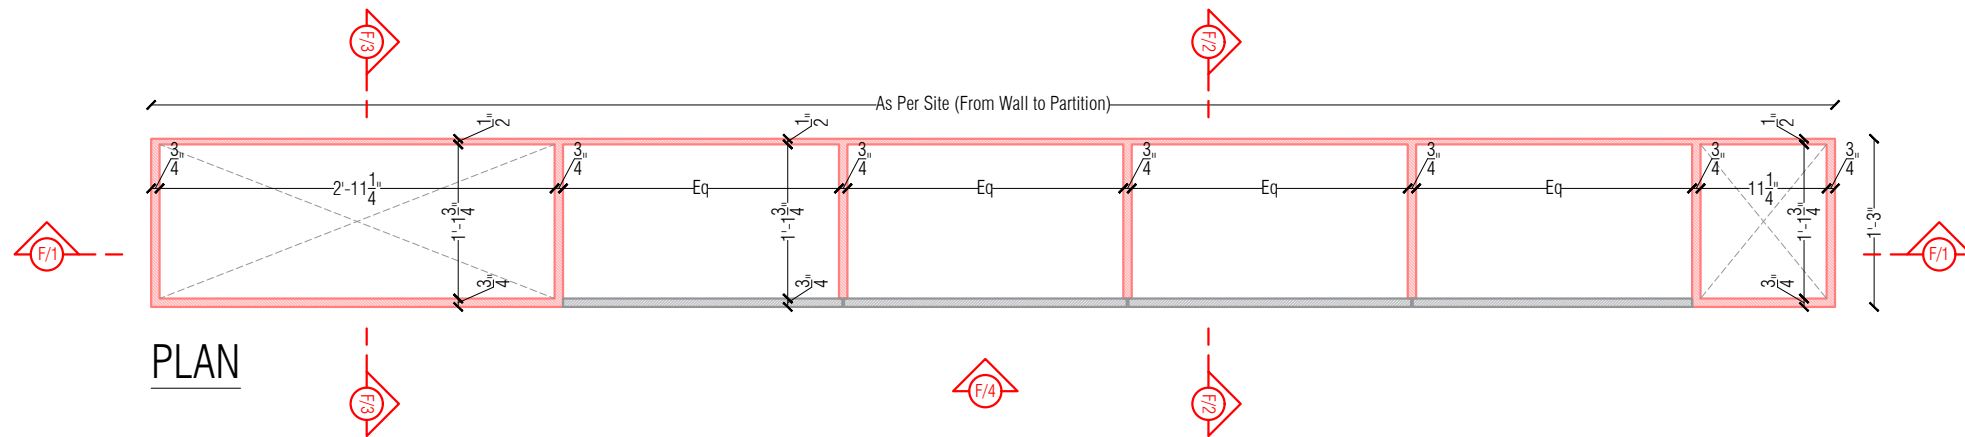

PLAN

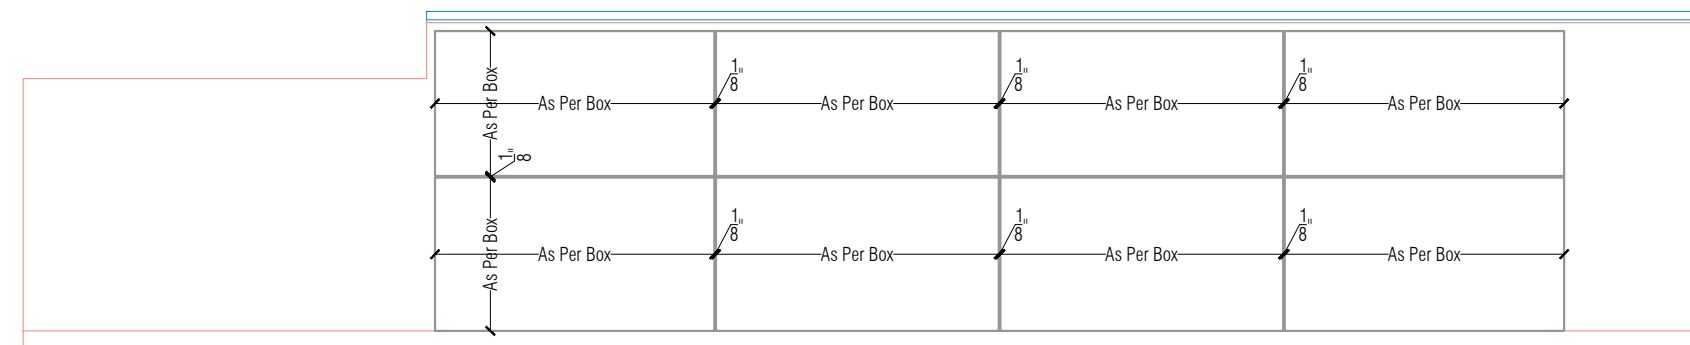

ELEVATION - F/4

		ALTERNATE	PROJECT NAME	DATE: 17 / 03 / 2026	ARCHITECT
		1	SHRI SHARKARI SHIKSHAK SARAFI MANDALI	DWG. BY	
		DRG. NO.		JEEL	
		1/2026	DRAWING TITLE	CHEK. BY	
		AREA	FURNITURE - WORKING DRAWING - CHAIRMAN CHAMBER - BACK SIDE RACK - PLAN, SECTION & ELEVATION	VANRAJ	
		SQ.M.			
DATE	REVISION			N.T.S.	





 regd. office: first floor, ganesh complex, station road, amrai - 365601 (guj.)


 email : vanraj0072001@yahoo.co.in

 cell : +91 94286 16016


 web site : www.nehaconsultancy.com

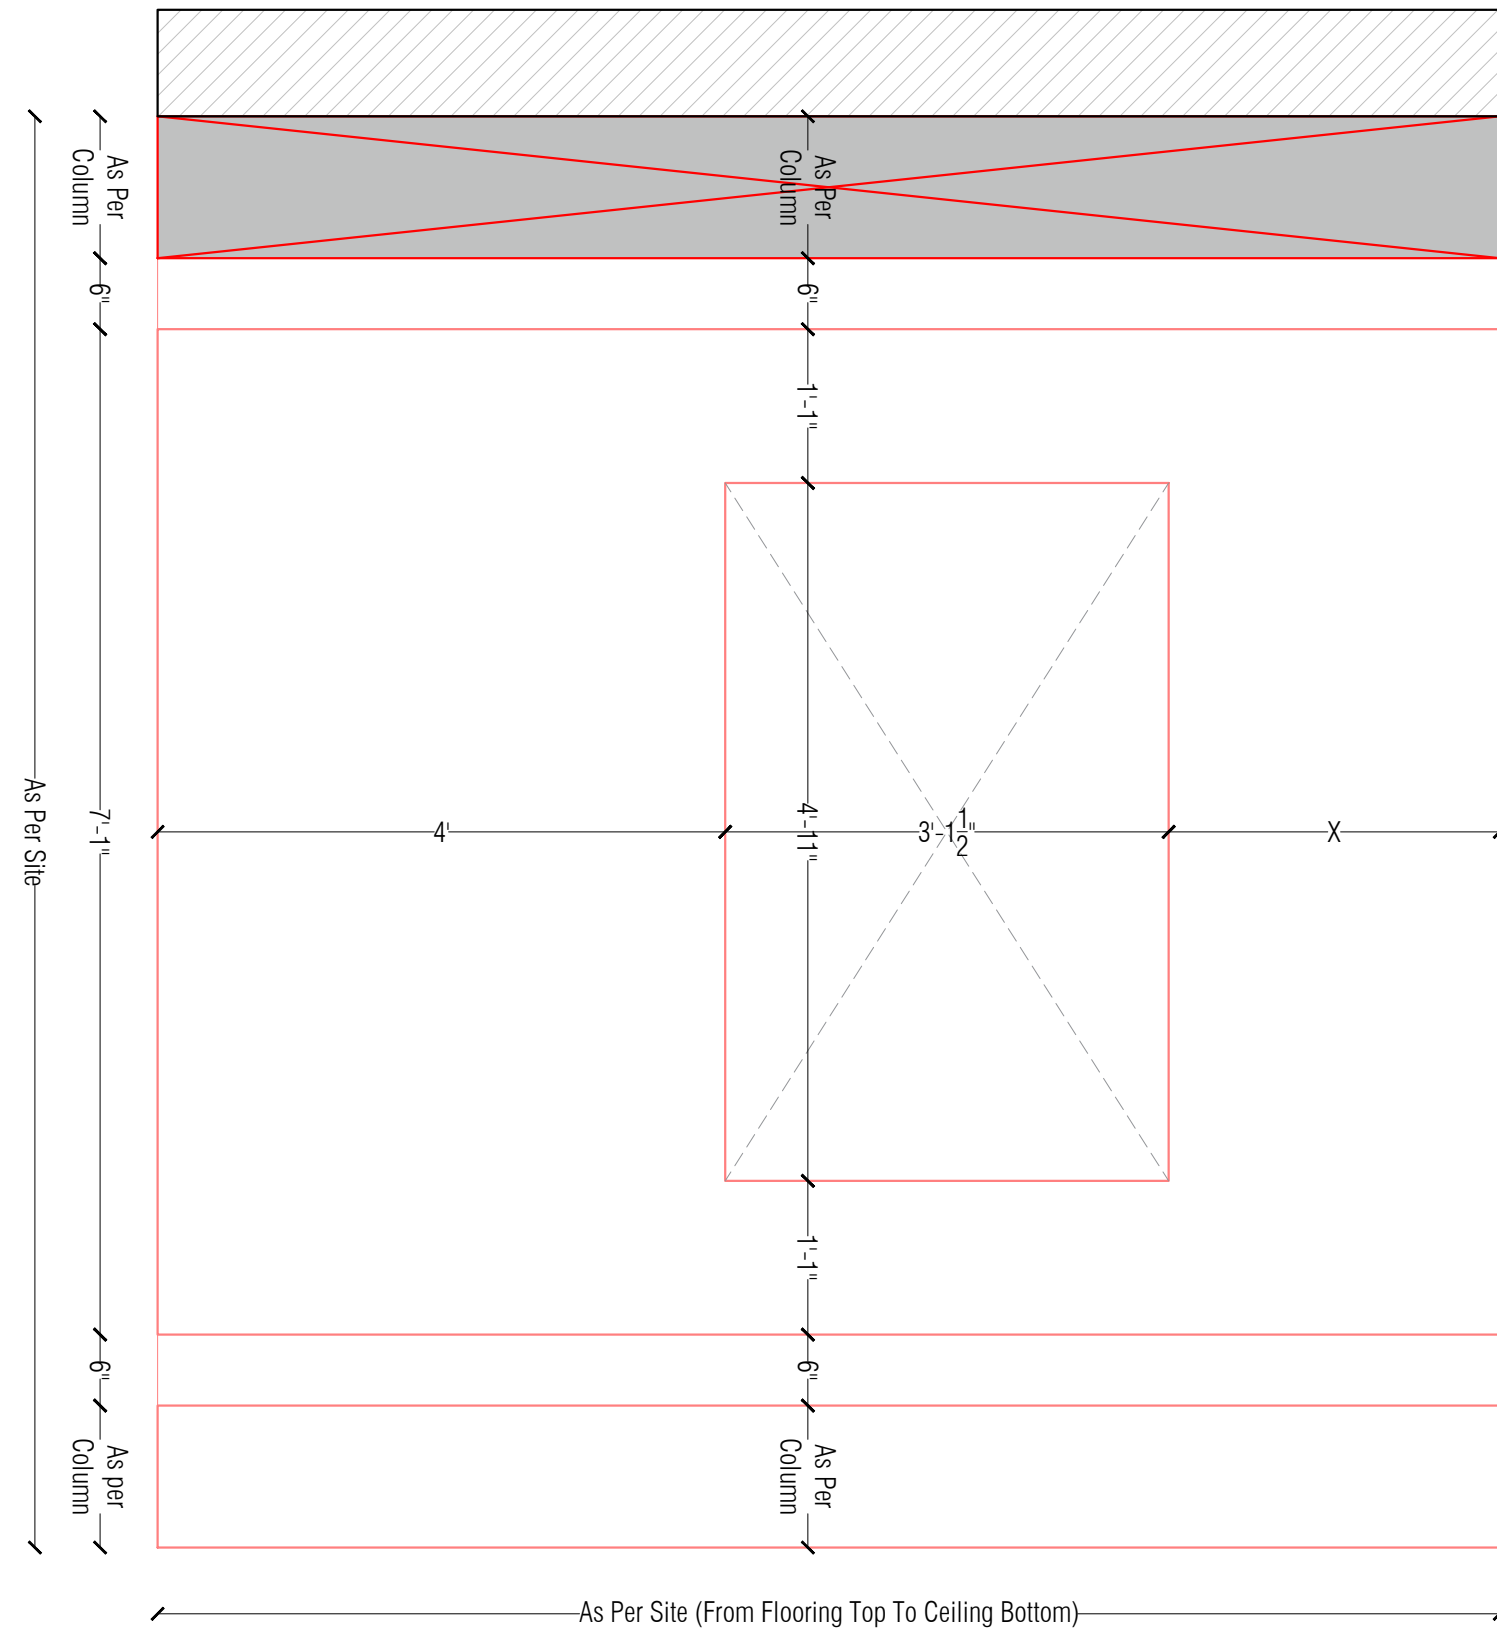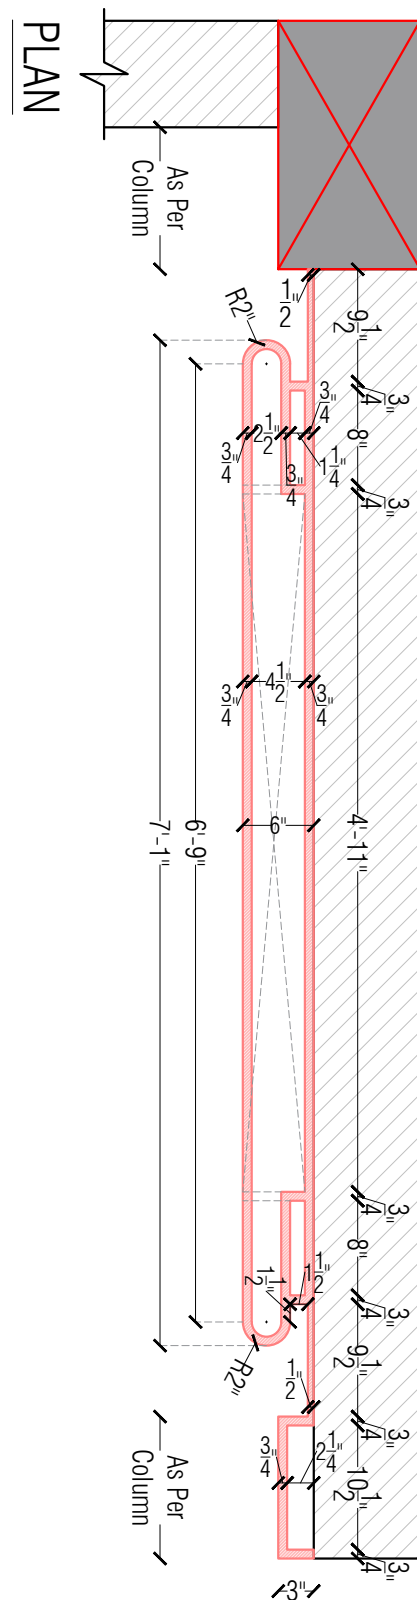

		ALTERNATE	PROJECT NAME	DATE: 17 / 03 / 2026		ARCHITECT	
		1	SHRI SHARKARI SHIKSHAK SARAFI MANDALI	N.T.S.	DWG. BY		
		DRG. NO.			JEEL		
		1/2026	DRAWING TITLE		CHEK. BY		
		AREA	FURNITURE - WORKING DRAWING - CHAIRMAN CHAMBER - FRONT WALL T.V. UNIT DETAIL		VANRAJ		
		SQ.M.					
DATE	REVISION						

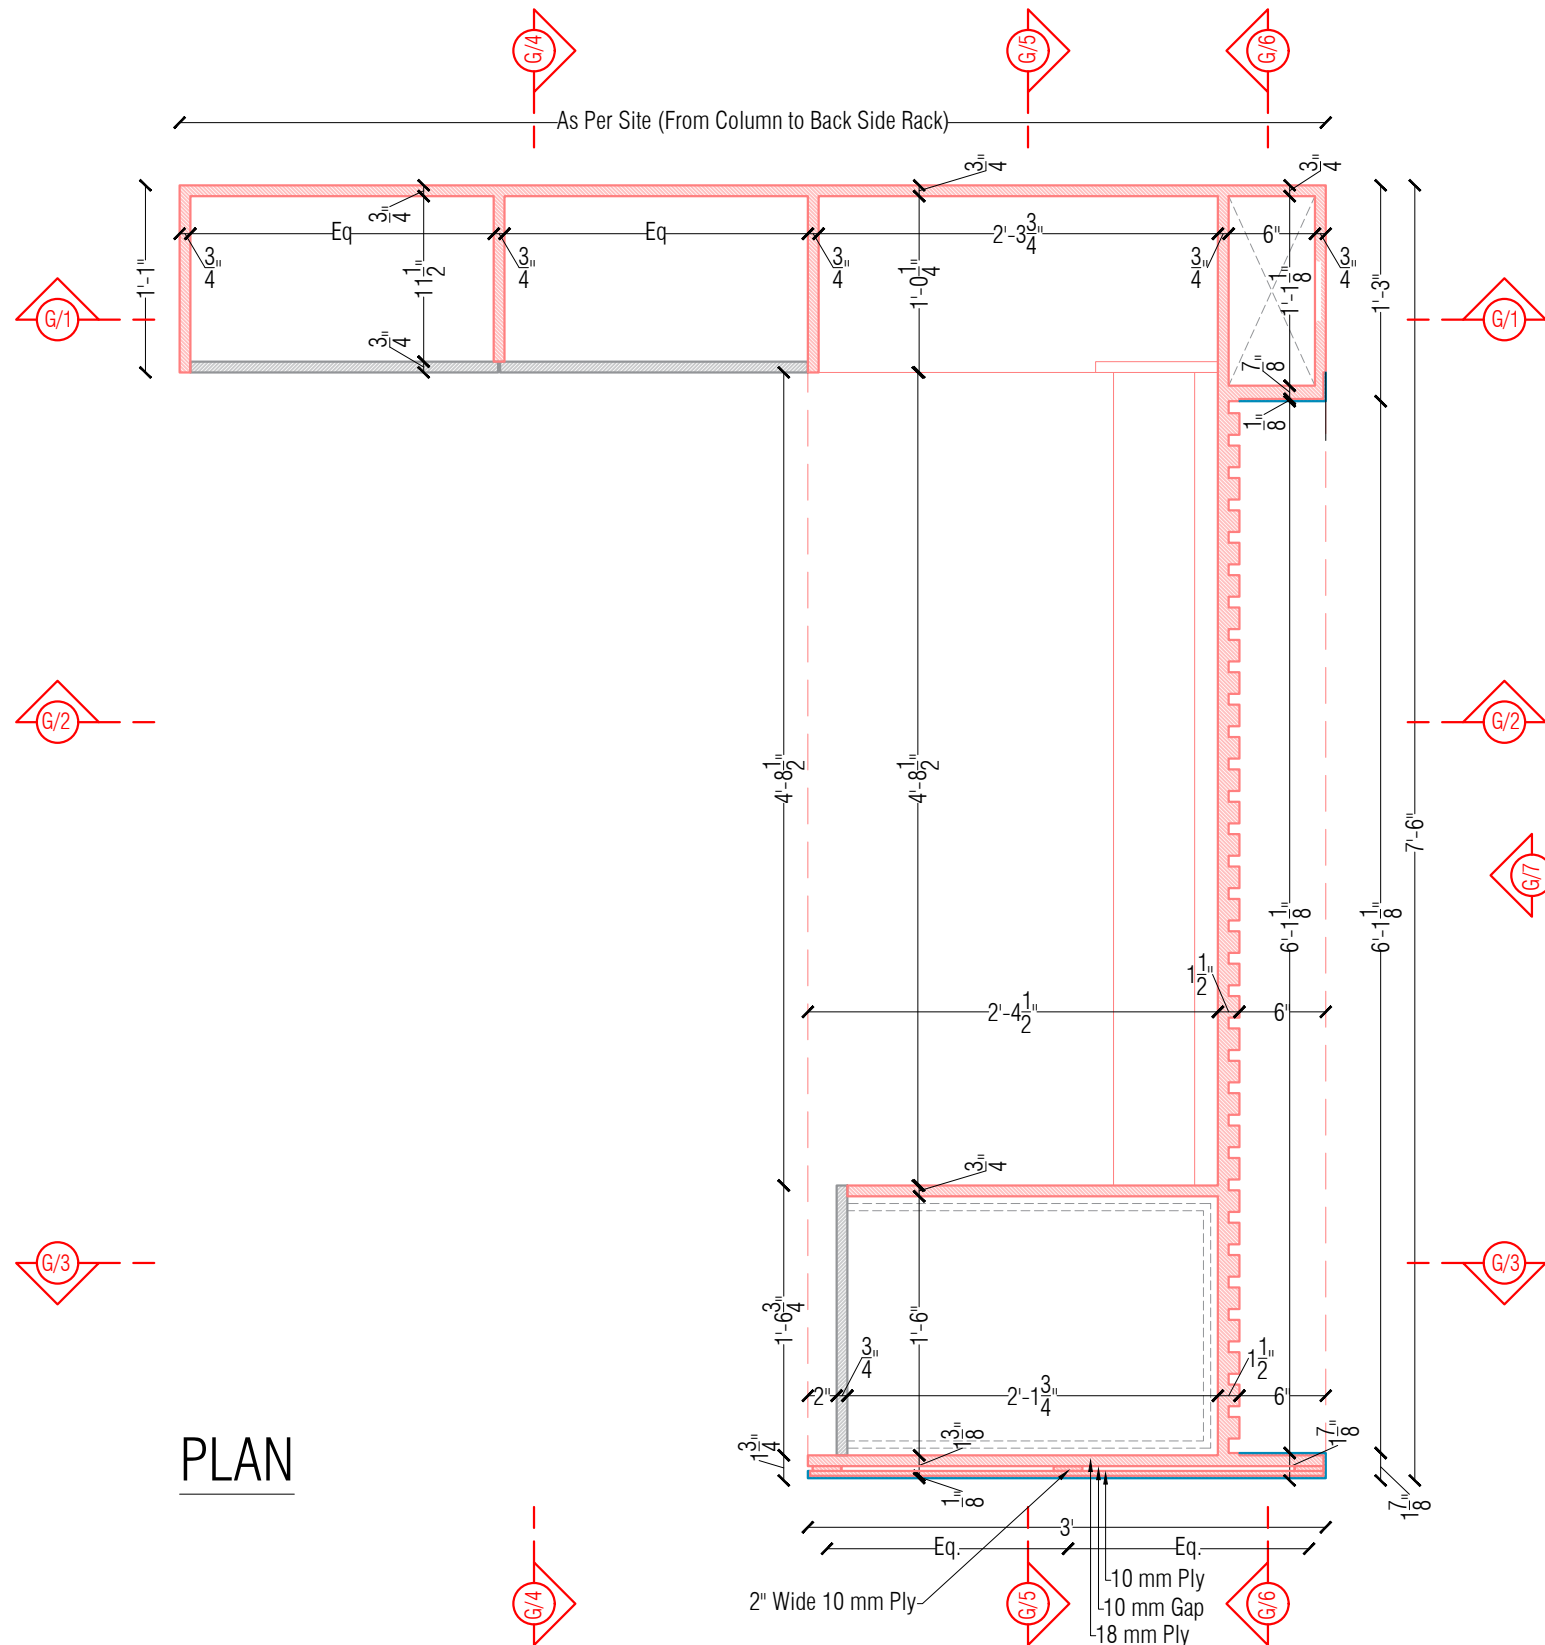


PLAN

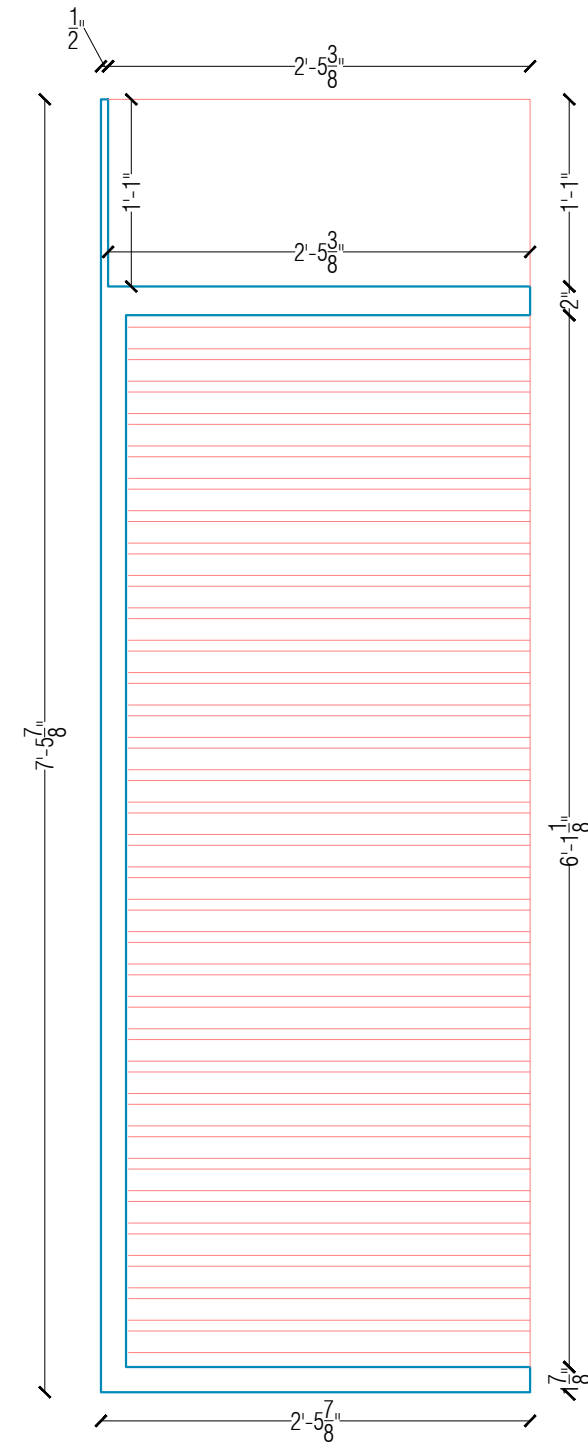


ELEVATION - G/7


		ALTERNATE	PROJECT NAME	DATE: 17 / 03 / 2026	ARCHITECT
		1	SHRI SHARKARI SHIKSHAK SARAFI MANDALI	DWG. BY	
		DRG. NO.		JEEL	
		1/2026	DRAWING TITLE	CHEK. BY	
		AREA	FURNITURE - WORKING DRAWING - CHAIRMAN CHAMBER - MAIN DESK AND SIDE TABLE - PLAN & ELEVATION	VANRAJ	
		SQ.M.	REVISED		
DATE	REVISION				

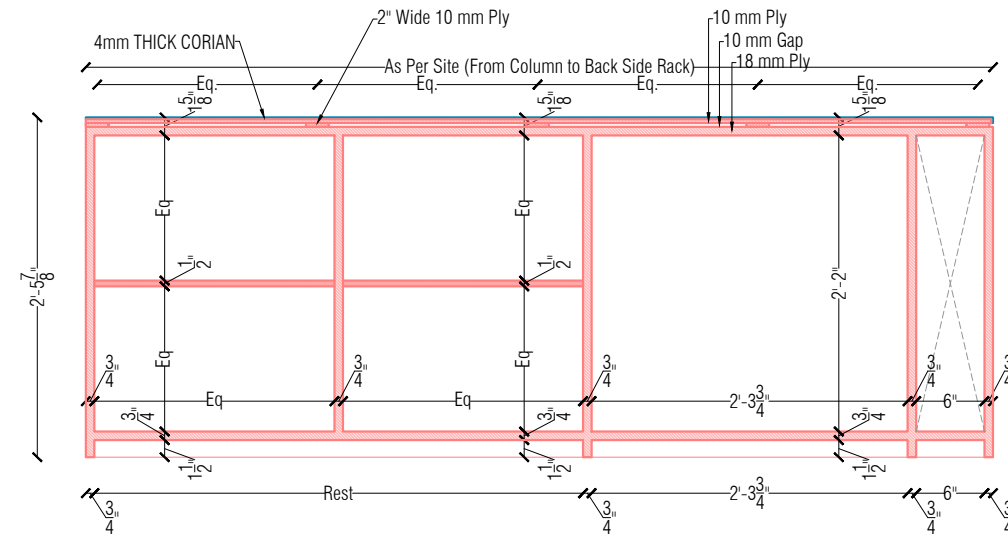


SECTION - G/1

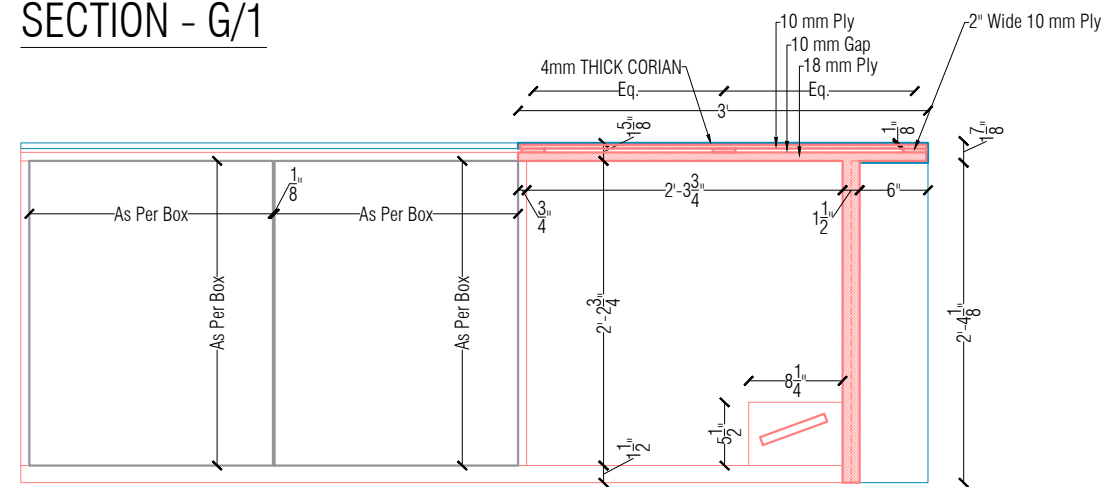


SECTION - G/2

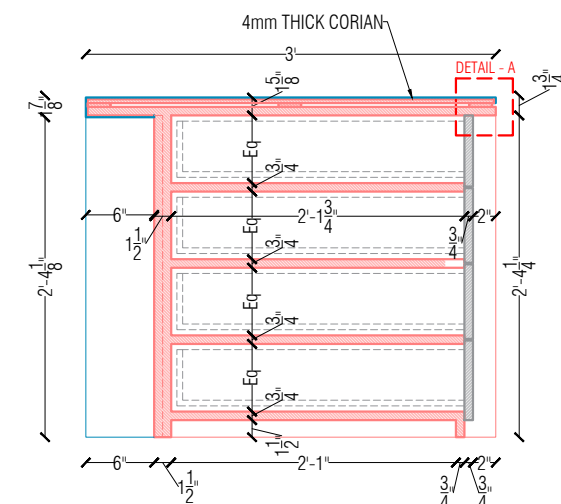


SECTION - G/3

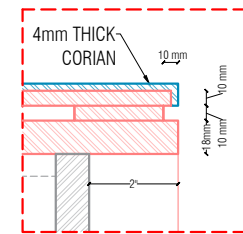


DETAIL - A

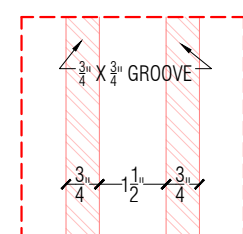


DETAIL - B

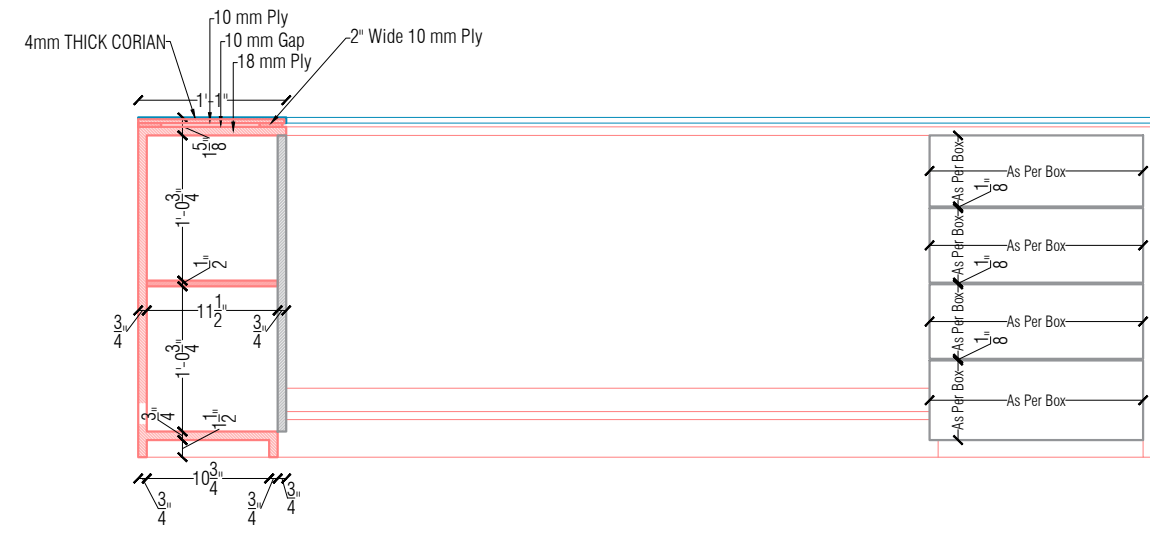

SECTION - G/4

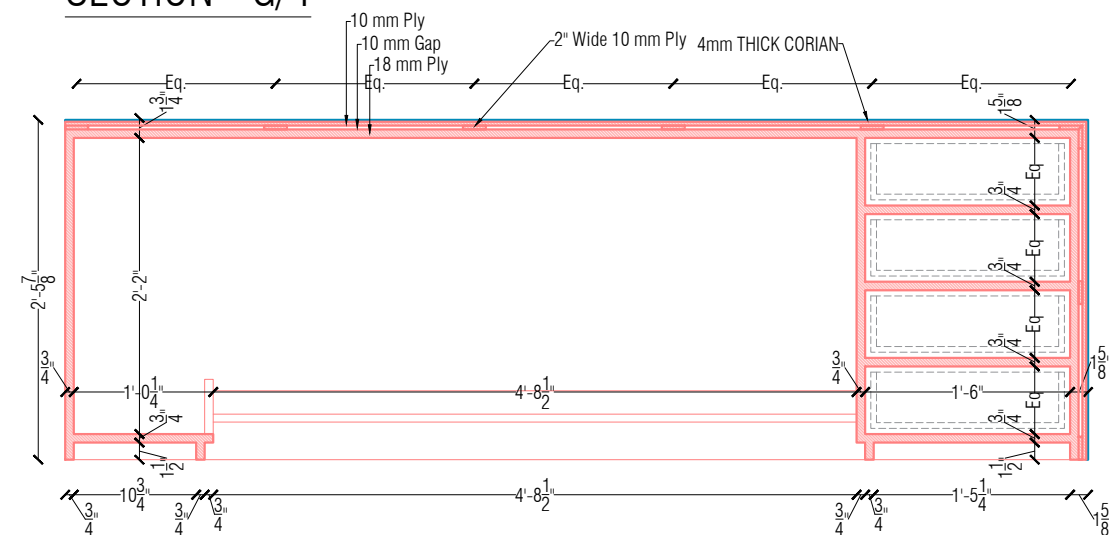

SECTION - G/5








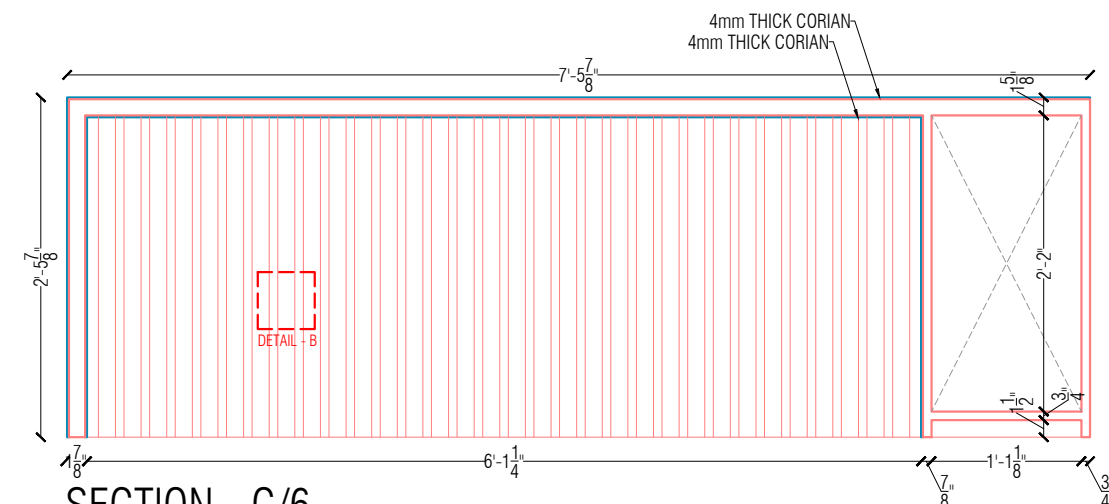


SECTION - G/6


		ALTERNATE	PROJECT NAME	DATE: 17 / 03 / 2026	ARCHITECT
		1	SHRI SHARKARI SHIKSHAK SARAFI MANDALI	DWG. BY	
		DRG. NO.		JEEL	
		1/2026	DRAWING TITLE	CHEK. BY	
		AREA	FURNITURE - WORKING DRAWING - CHAIRMAN CHAMBER - MAIN DESK AND SIDE TABLE - SECTION, ELEVATION & DETAIL - REVISED	VANRAJ	
		SQ.M.			
DATE	REVISION			N.T.S.	




 regd. office:
 first floor, ganesh complex,
 station road,
 amrai - 365601 (gji)
 email : vanraj0072001@yahoo.co.in
 cell : +91 94286 16016
 web site : www.nehaconsultancy.com

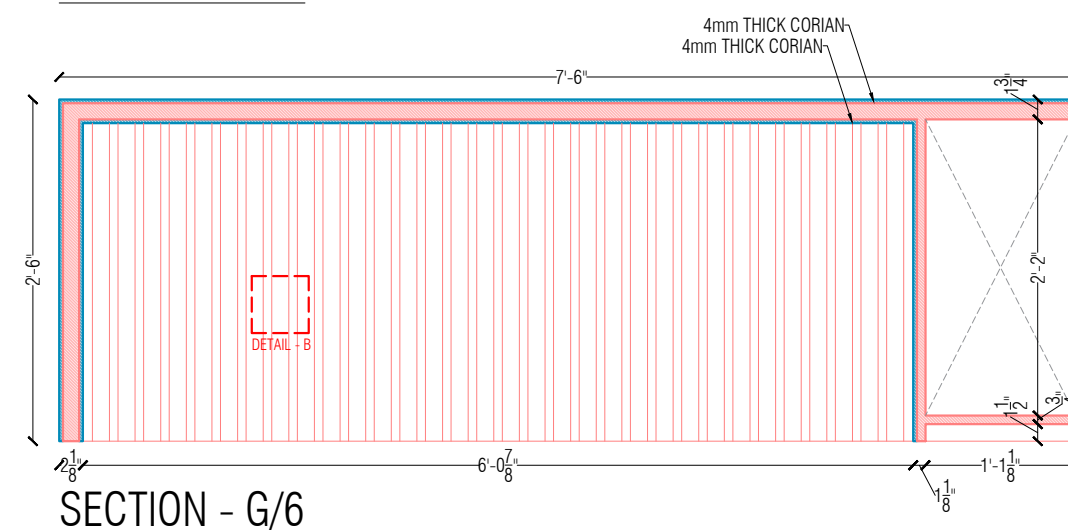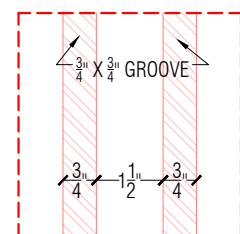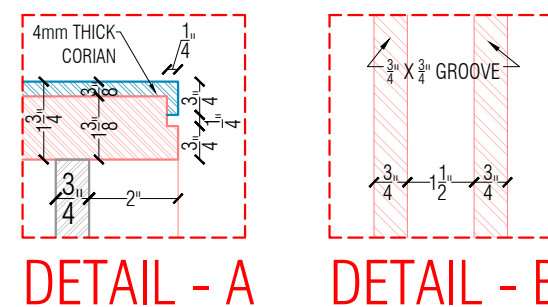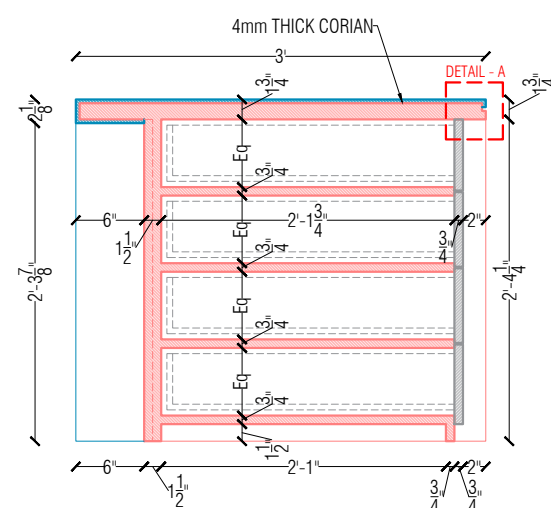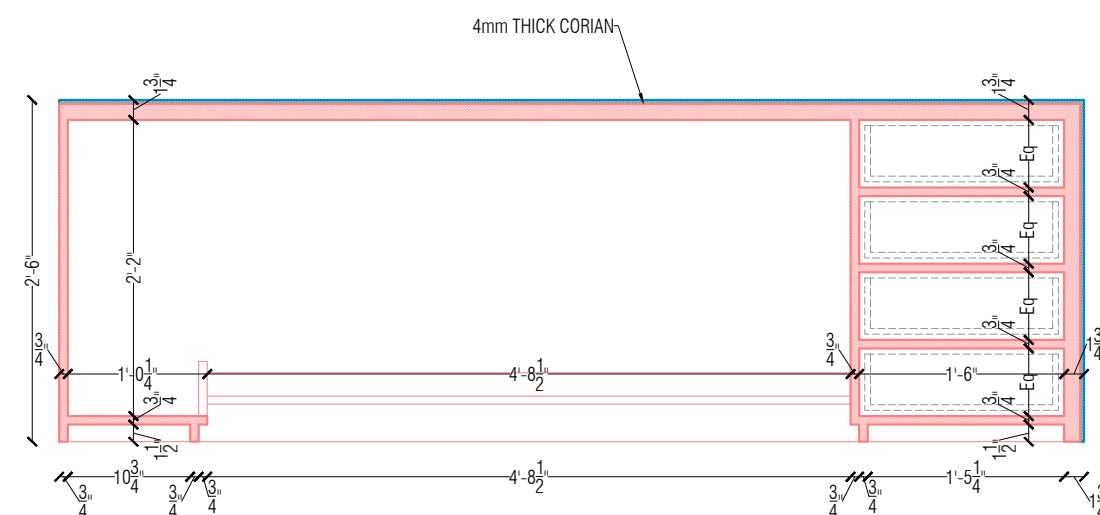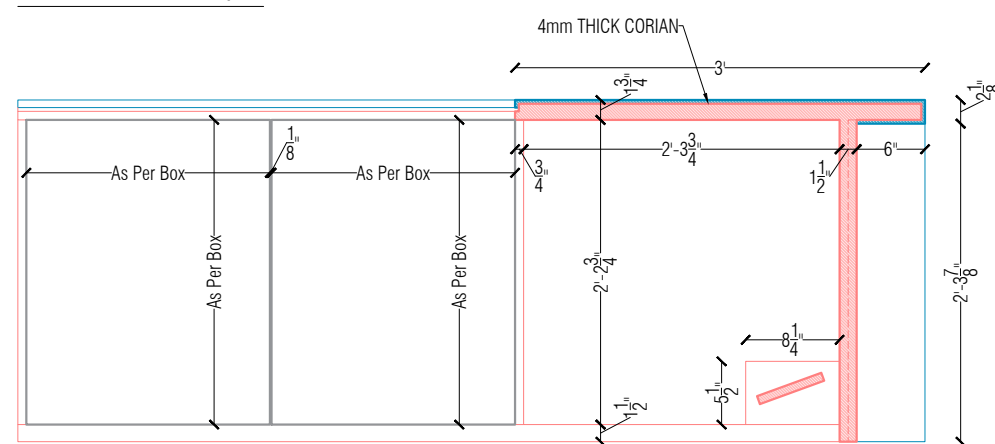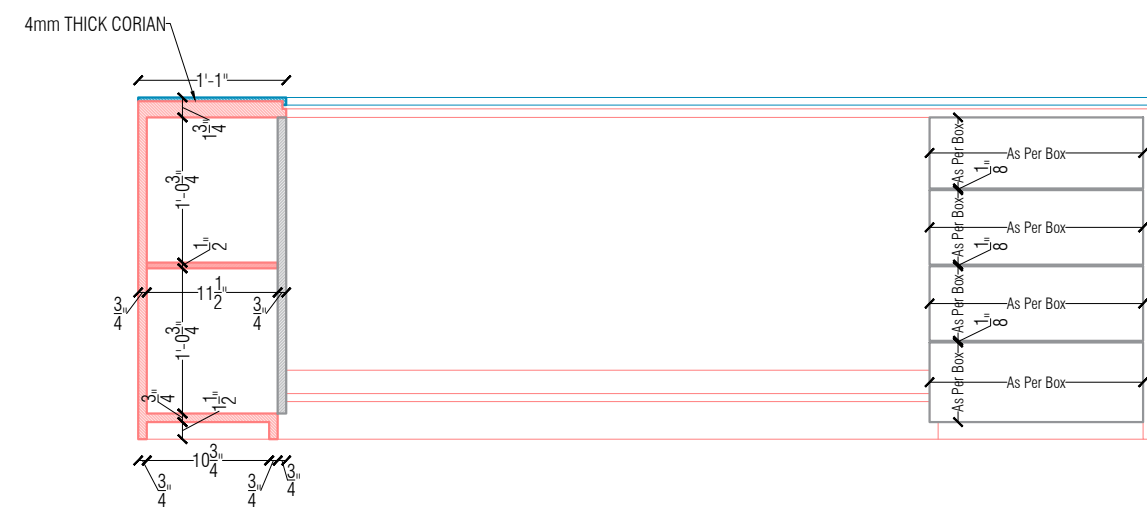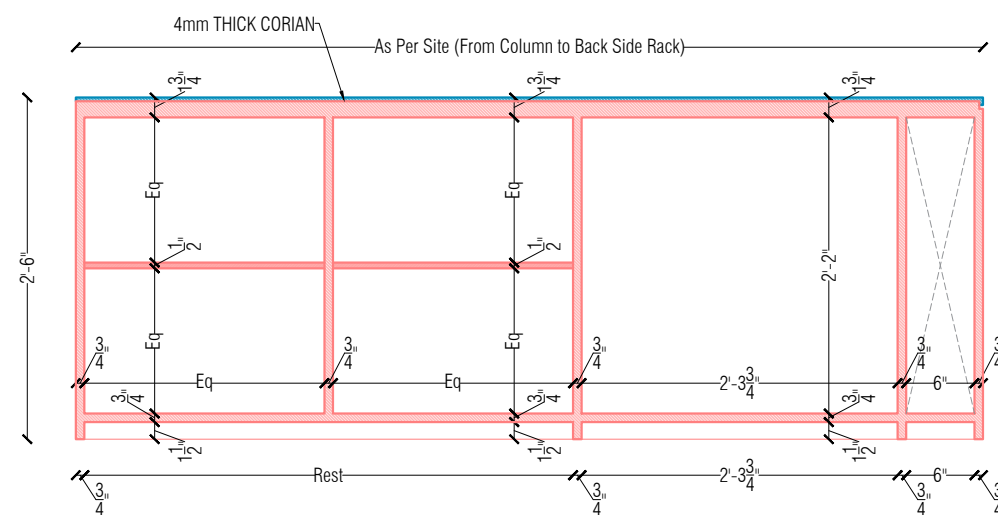


		ALTERNATE	PROJECT NAME	DATE: 17 / 03 / 2026		ARCHITECT	
		1	SHRI SHARKARI SHIKSHAK SARAFI MANDALI	N.T.S.	DWG. BY		
		DRG. NO.			JEEL		
		1/2026	DRAWING TITLE		CHEK. BY		
		AREA	FURNITURE - WORKING DRAWING - CHAIRMAN CHAMBER - MAIN DESK AND SIDE TABLE - SECTION, ELEVATION & DETAIL		VANRAJ		
DATE	REVISION	SQ.M.					

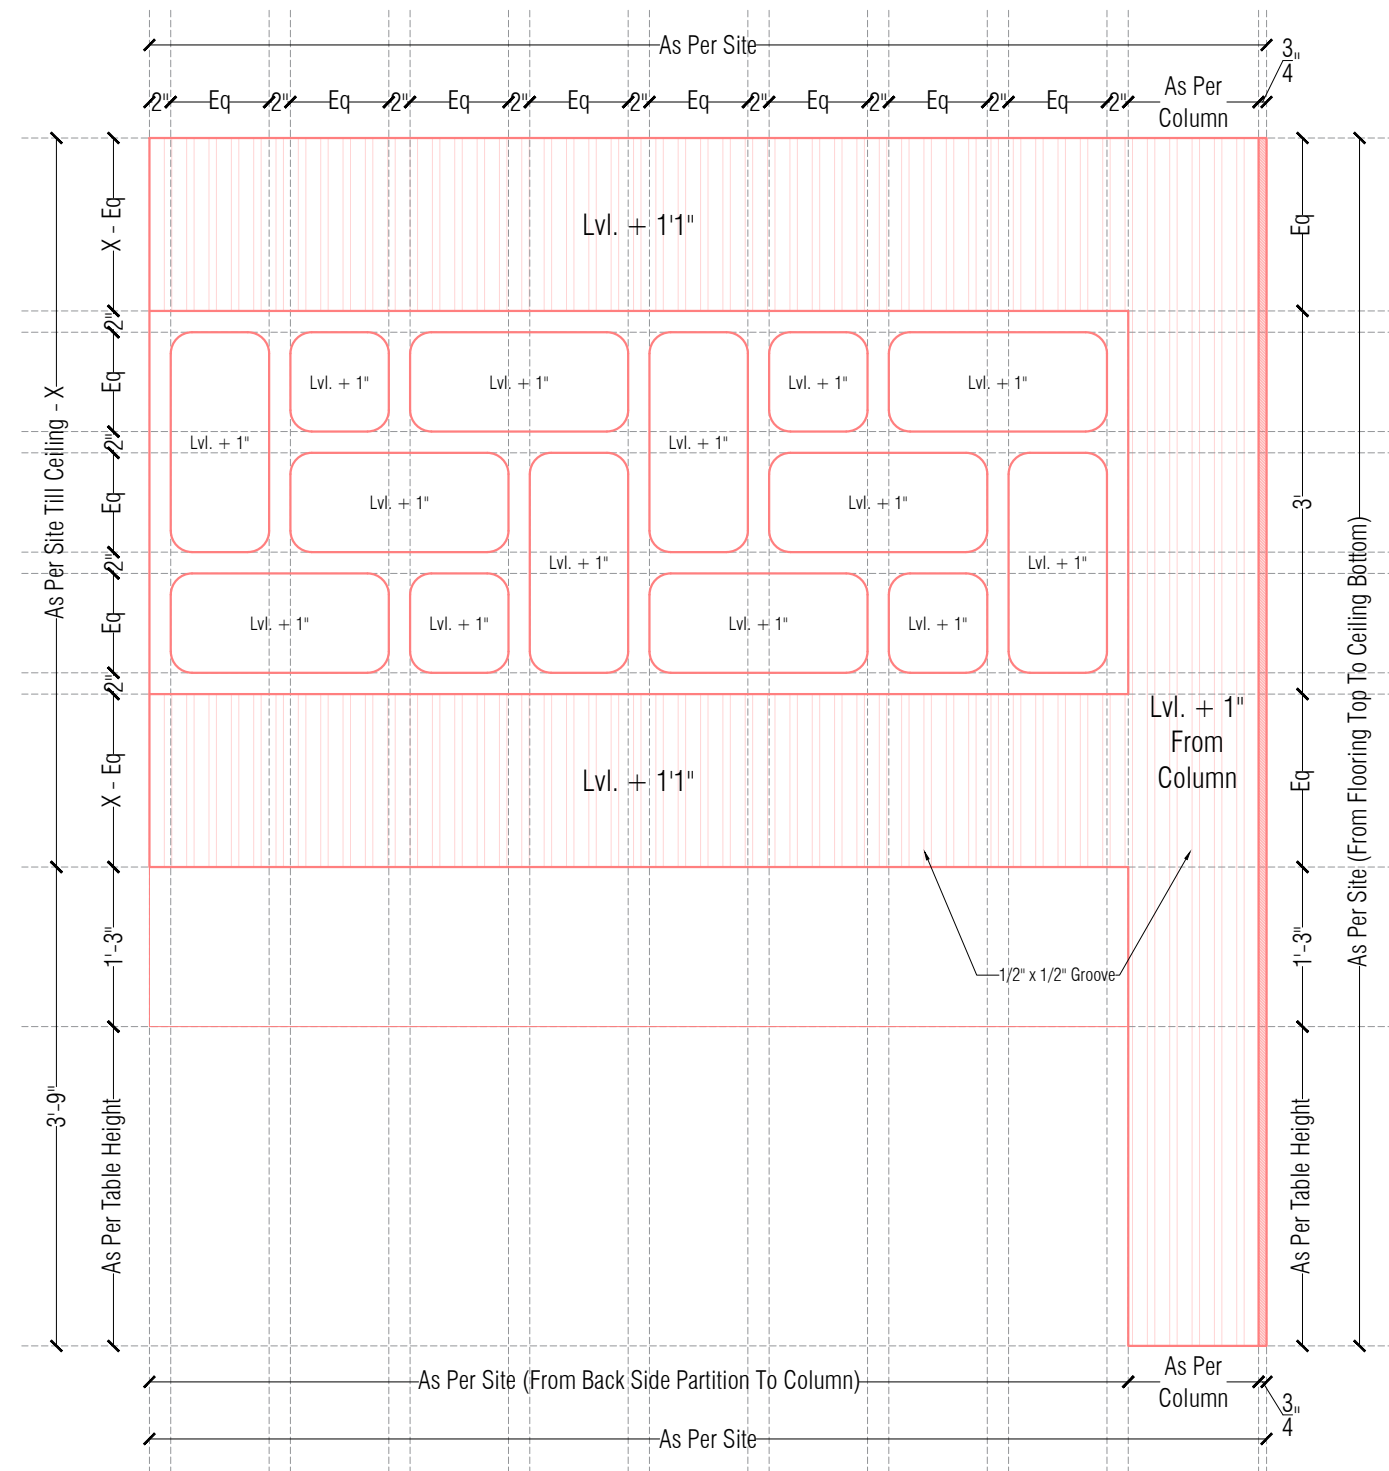

ELEVATION

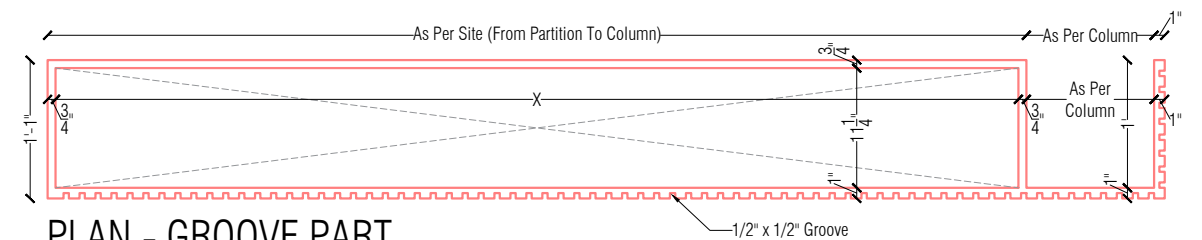


PLAN - GROOVE PART

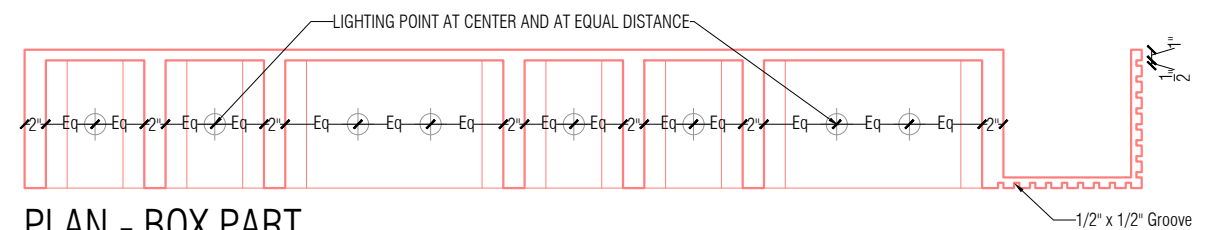

PLAN - BOX PART

		ALTERNATE	PROJECT NAME	DATE: 17 / 03 / 2026		ARCHITECT
		1	SHRI SHARKARI SHIKSHAK SARAFI MANDALI	N.T.S.	DWG. BY	 NEHA CONSULTANCY consulting civil engineer Interior Decorator regd. office : first floor, ganesh complex, station road, amrai - 365601 (giz) email : vanraj0072001@yahoo.co.in cell : +91 94286 16016 web site : www.nehaconsultancy.com
		DRG. NO.			JEEL	
		1/2026	DRAWING TITLE		CHEK. BY	
		AREA	FURNITURE - WORKING DRAWING - CHAIRMAN CHAMBER - SIDE TABLE WALL PANELING DETAIL		VANRAJ	
DATE	REVISION	SQ.M.				

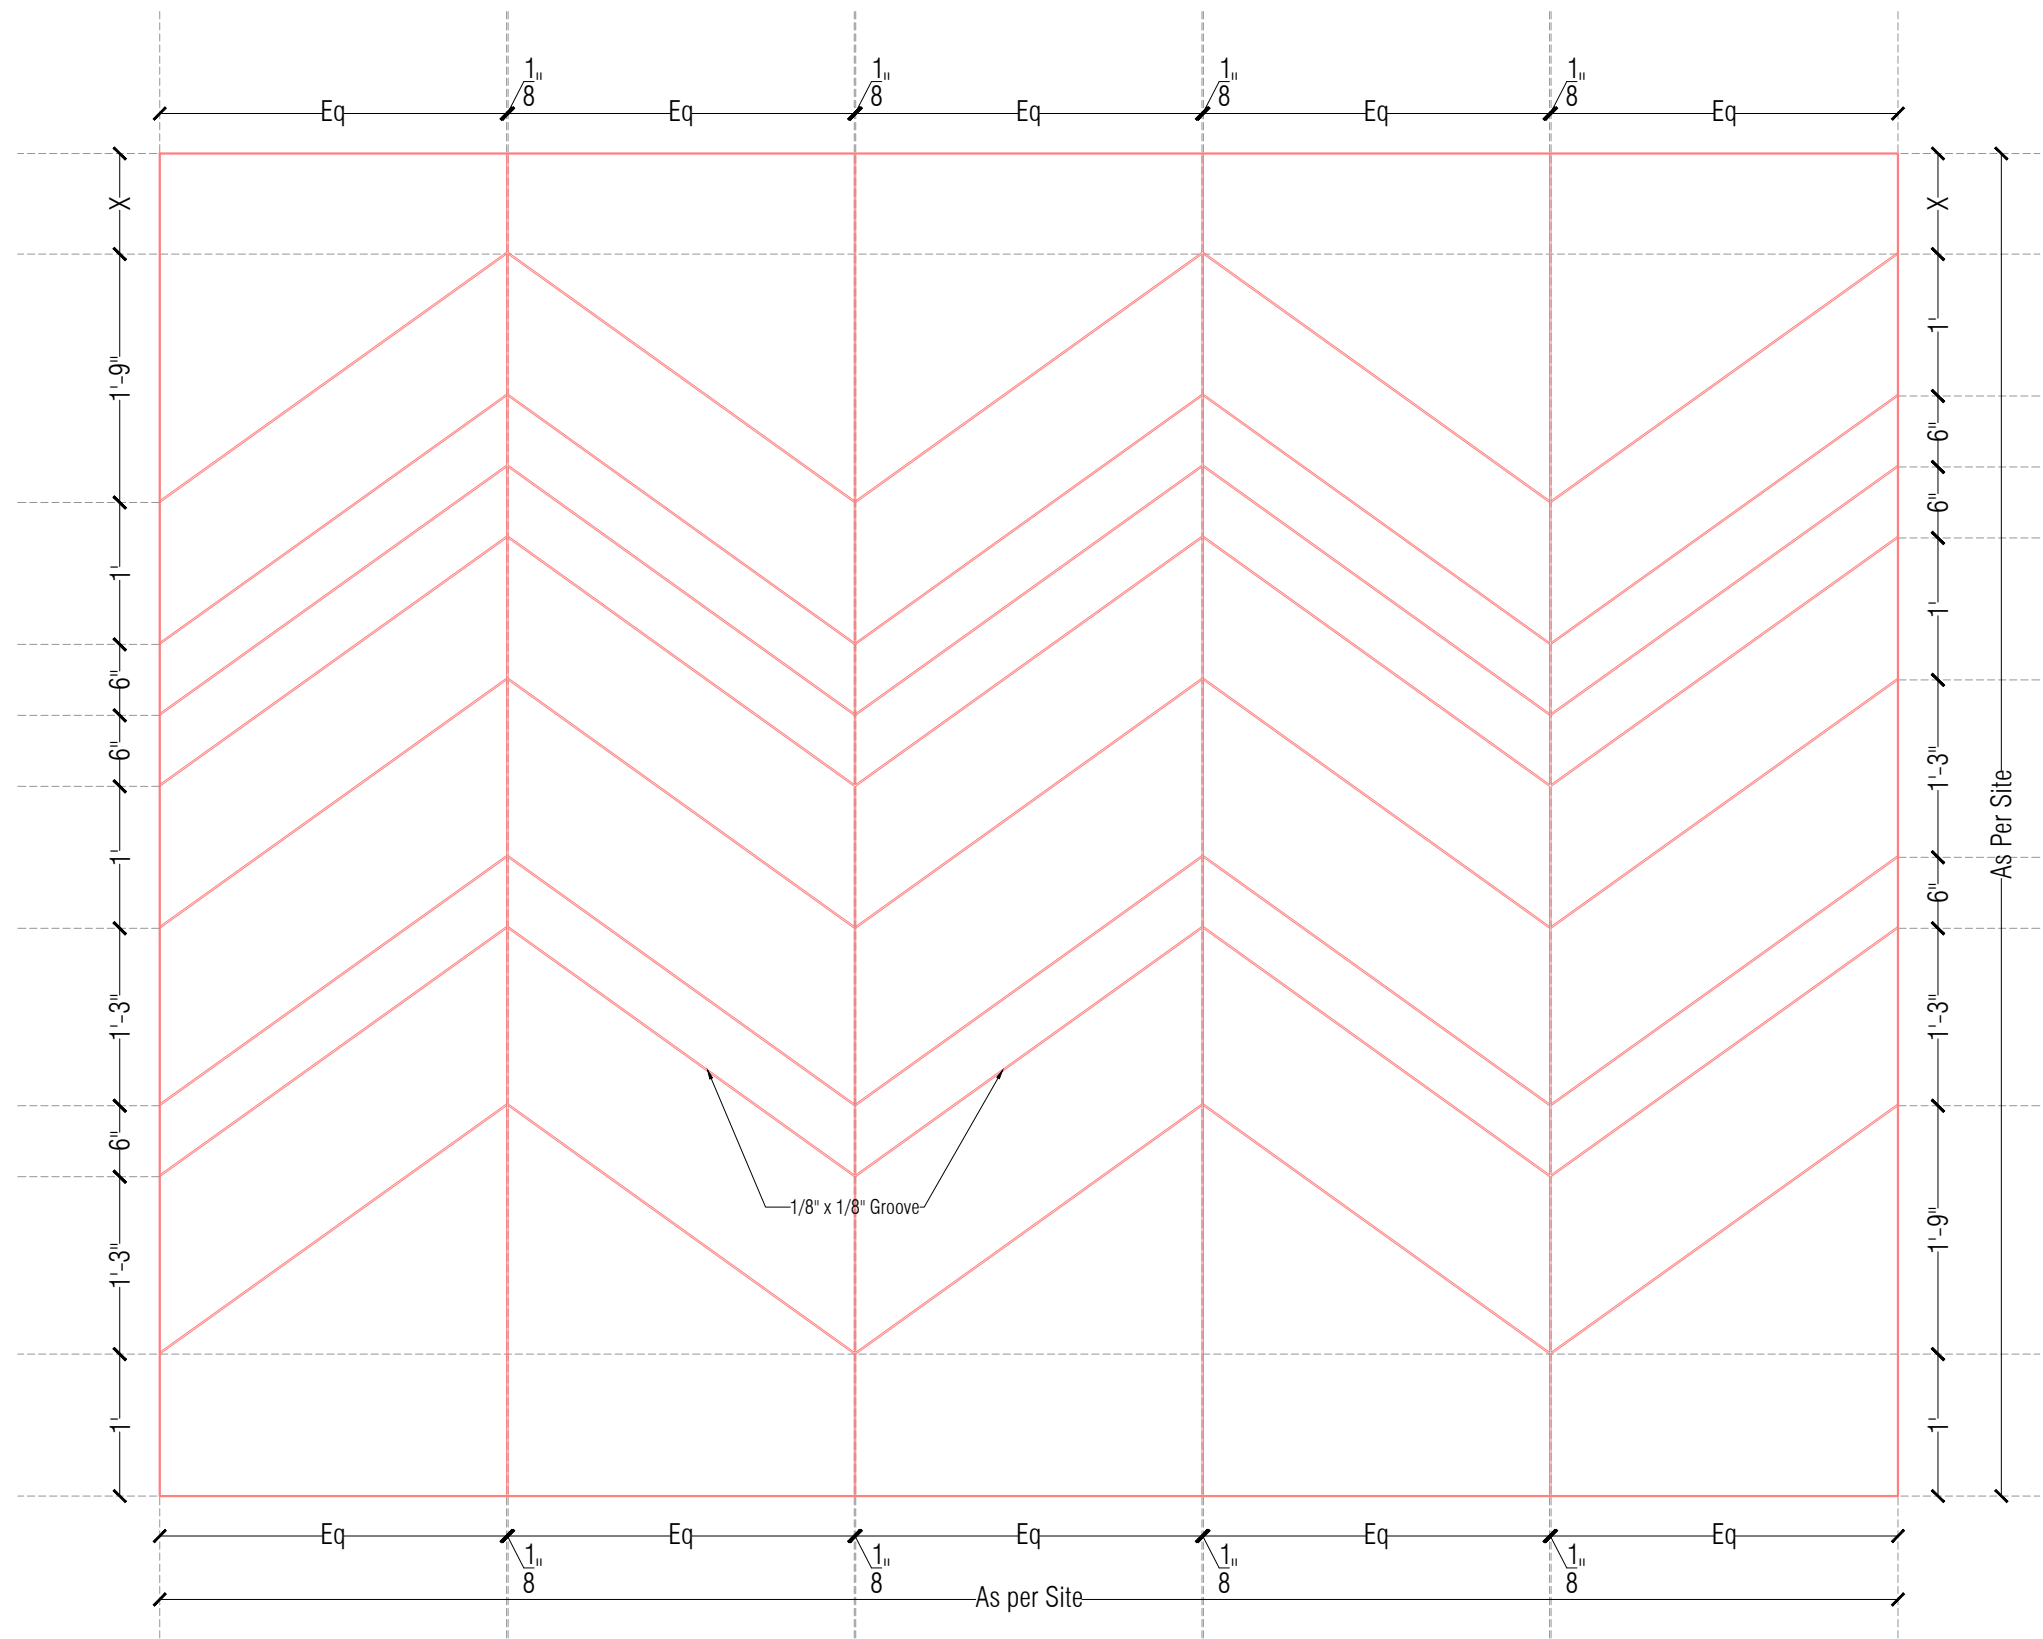


ELEVATION

		ALTERNATE	PROJECT NAME	DATE: 17 / 03 / 2026	ARCHITECT
		1	SHRI SHARKARI SHIKSHAK SARAFI MANDALI	DWG. BY	
		DRG. NO.		JEEL	
		1/2026	DRAWING TITLE	CHEK. BY	
		AREA	FURNITURE - WORKING DRAWING - CHAIRMAN CHAMBER - WALL PANELING DETAIL	VANRAJ	
		SQ.M.			
DATE	REVISION			N.T.S.	


NEHA
CONSULTANCY
consulting civil engineer
interior decorator

vanraj patel
cell : +91 94286 16016


regd. office:
first floor, ganesh complex,
station road,
amrai - 365601 (g.a.)
email : vanraj0072001@yahoo.co.in
web site : www.nehaconsultancy.com

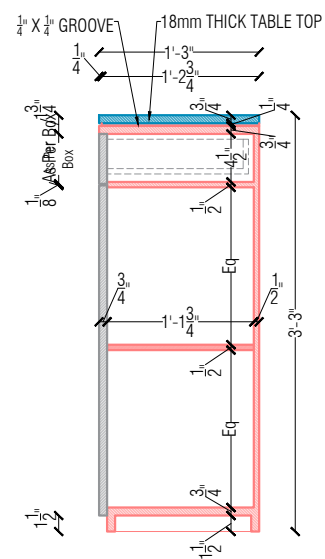


SECTION - D/2

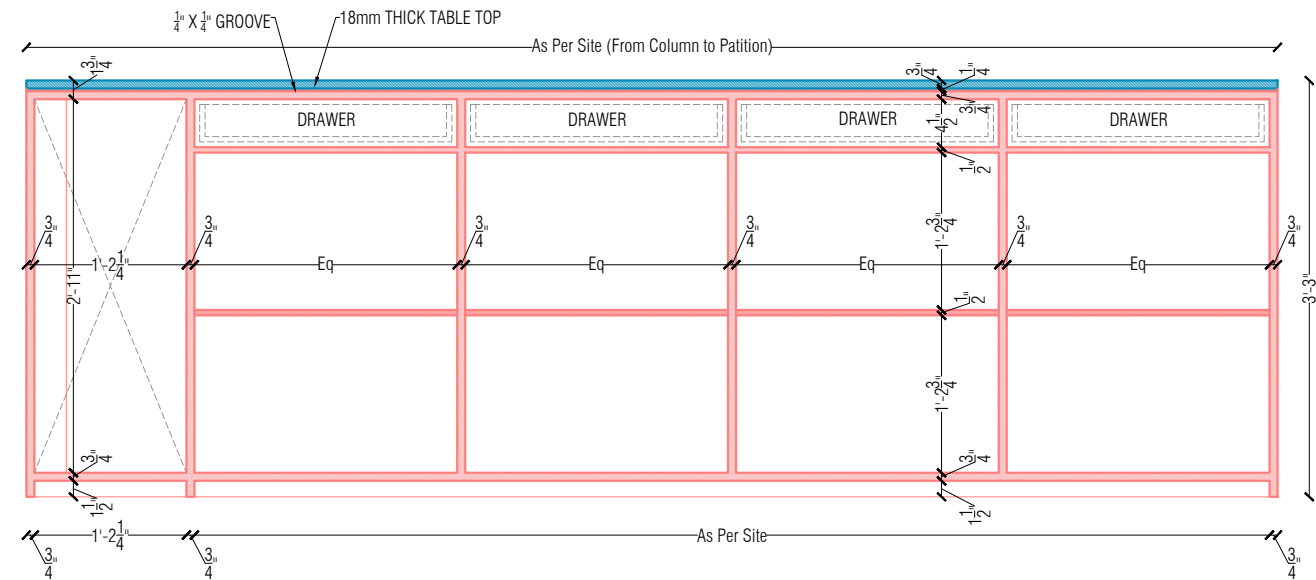

SECTION - D/1

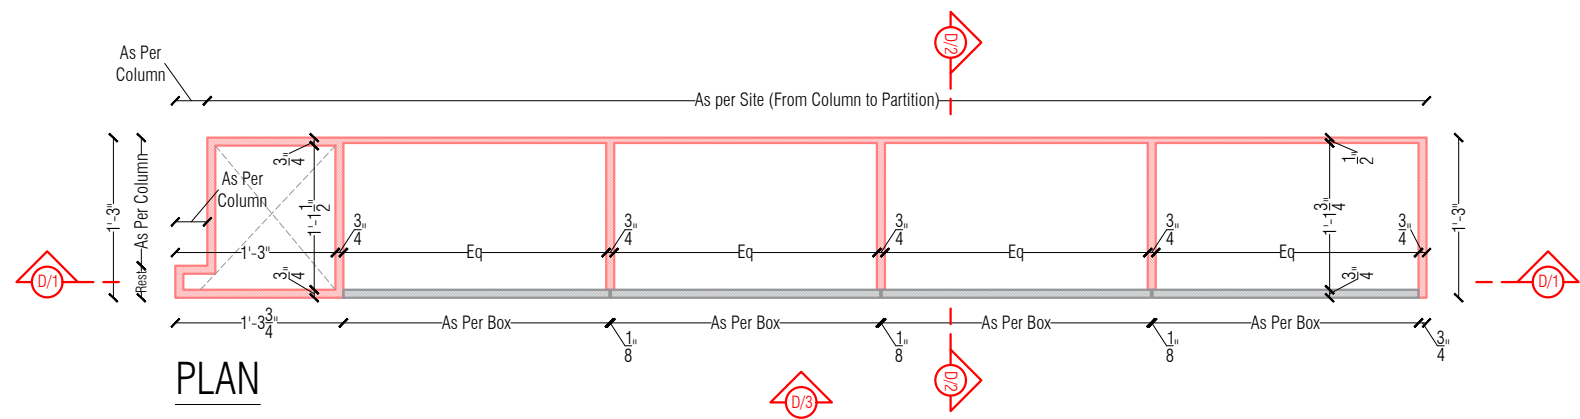

PLAN

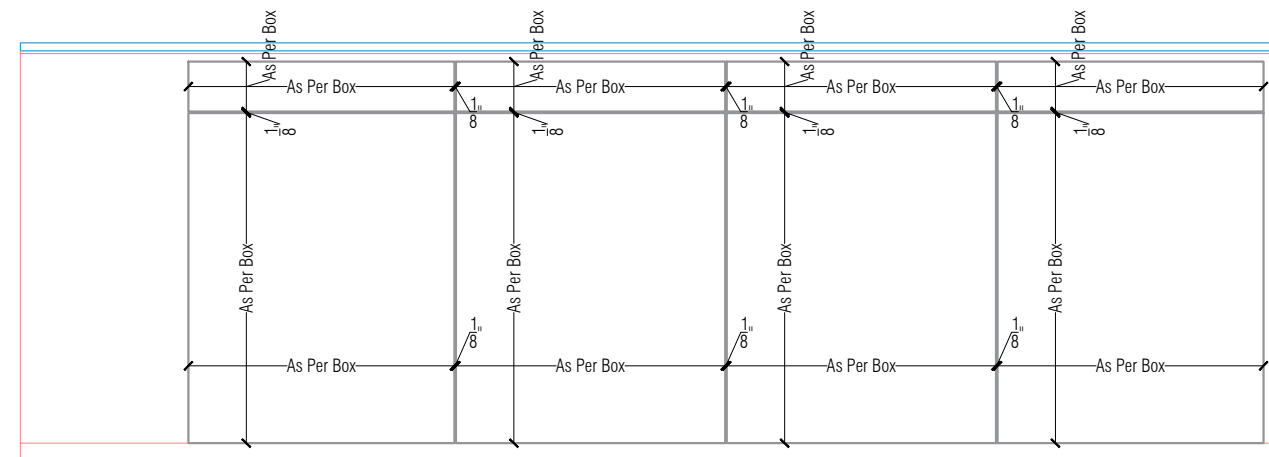



ELEVATION - D/3

		ALTERNATE	PROJECT NAME	DATE: 17 / 03 / 2026	ARCHITECT
		1	SHRI SHARKARI SHIKSHAK SARAFI MANDALI	DWG. BY	
		DRG. NO.		JEEL	
		1/2026	DRAWING TITLE	CHEK. BY	
		AREA	FURNITURE - WORKING DRAWING - EX. CHAIRMAN CHAMBER - BACK SIDE RACK - PLAN, SECTION & ELEVATION	VANRAJ	
		SQ.M.			
DATE	REVISION			N.T.S.	


NEHA
CONSULTANCY
consulting civil engineer
Interior decorator

vanraj patel
cell : +91 94286 16016


regd. office:
first floor, ganesh complex,
station road,
amrai - 365601 (giz)
email : vanraj0072001@yahoo.co.in
web site : www.nehaconsultancy.com

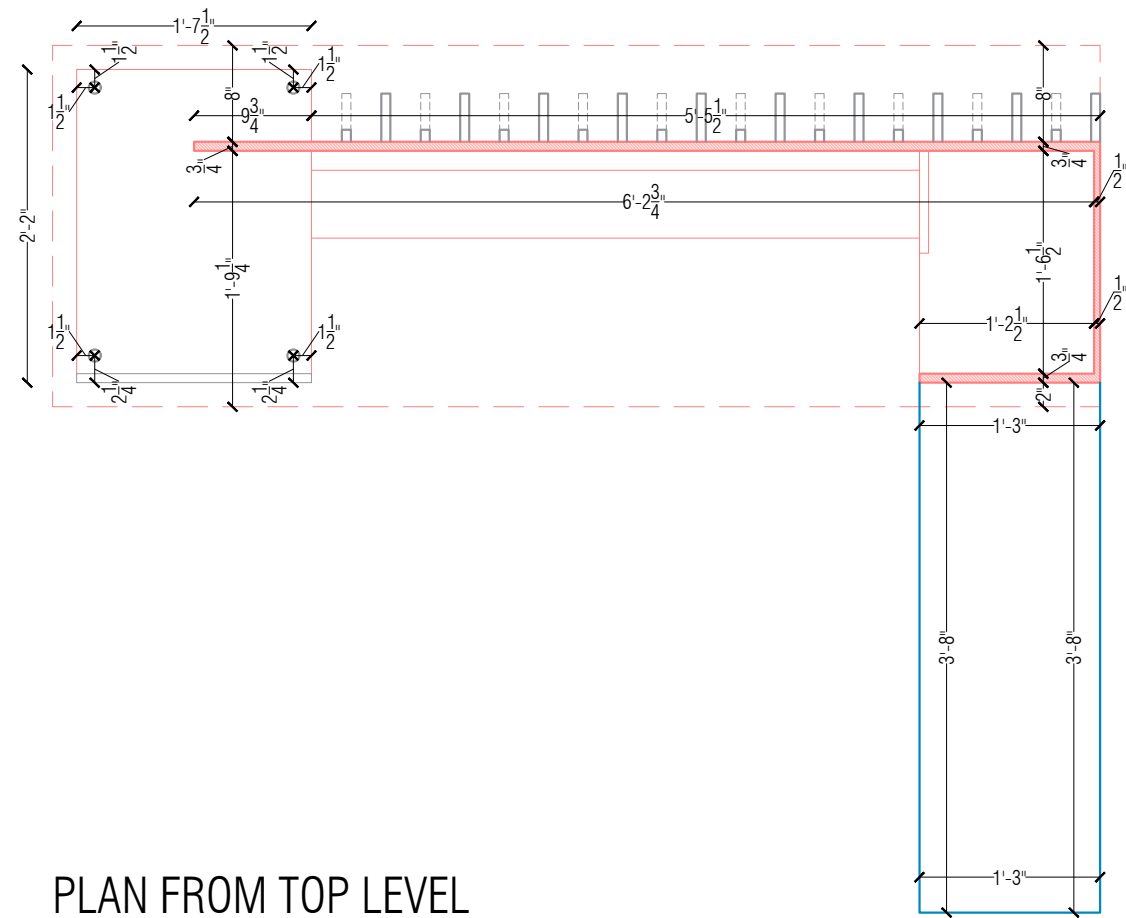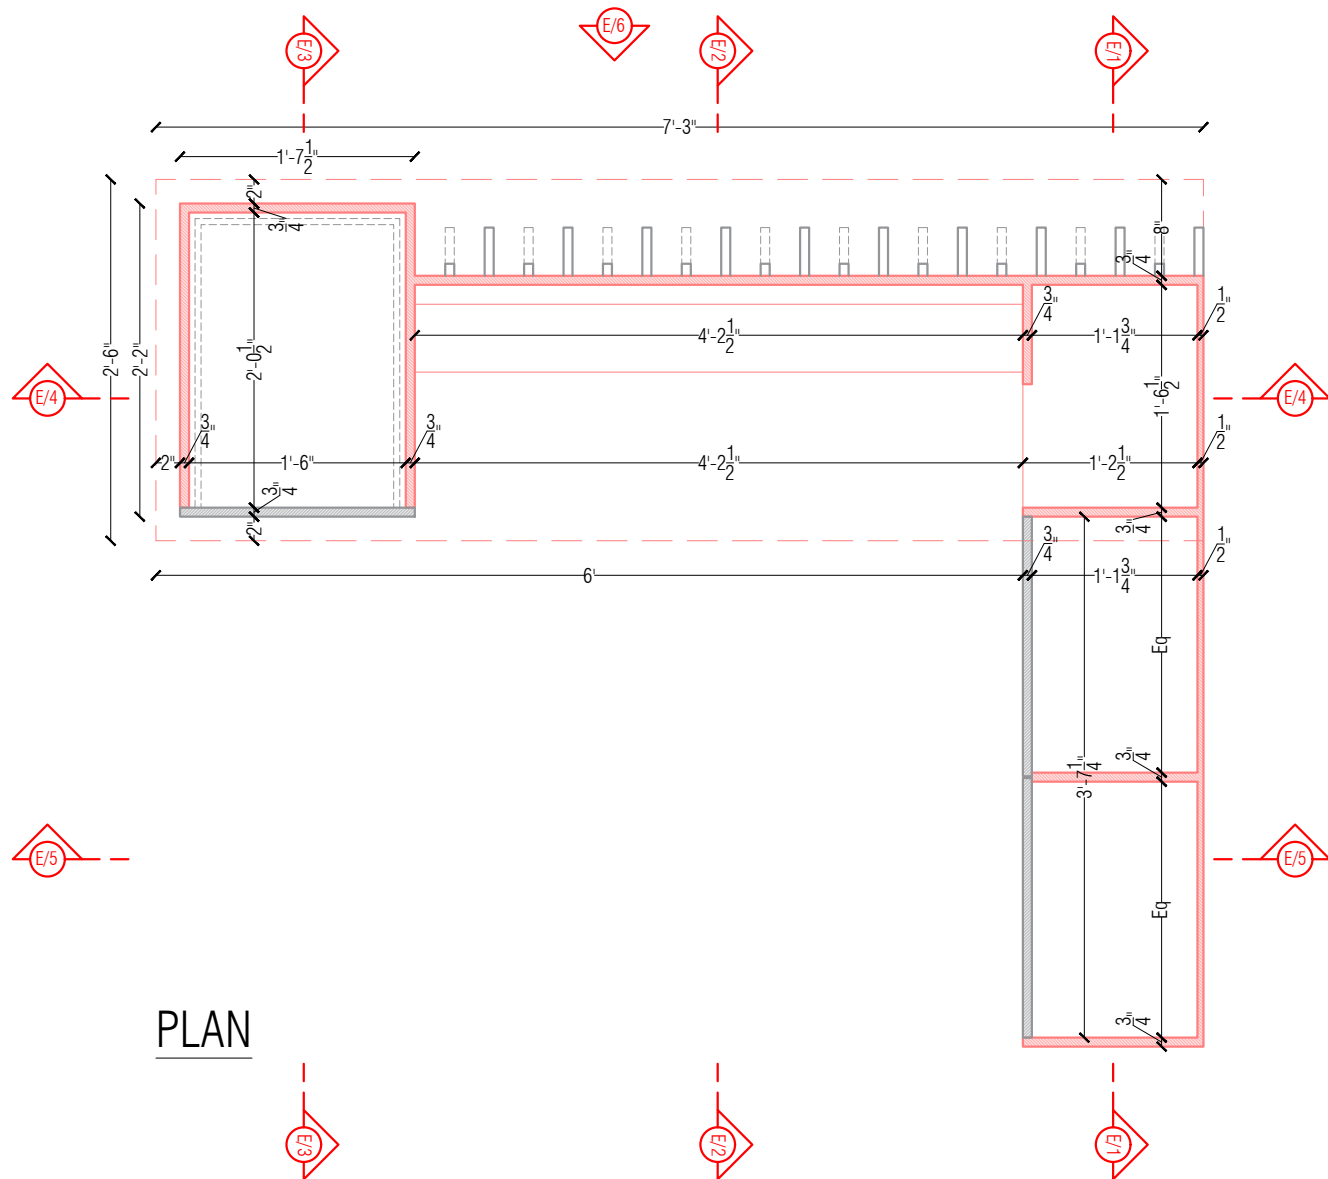


		ALTERNATE	PROJECT NAME	DATE: 17 / 03 / 2026	ARCHITECT
		1	SHRI SHARKARI SHIKSHAK SARAFI MANDALI	DWG. BY	
		DRG. NO.		JEEL	
		1/2026	DRAWING TITLE	CHEK. BY	
		AREA	FURNITURE - WORKING DRAWING - EX. CHAIRMAN CHAMBER - MAIN DESK - PLAN	VANRAJ	
		SQ.M.			
DATE	REVISION			N.T.S.	

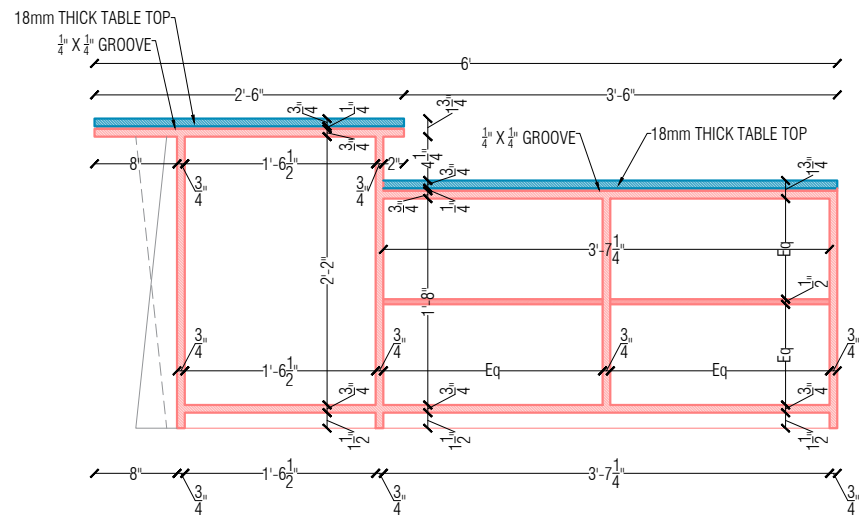


SECTION - E/1

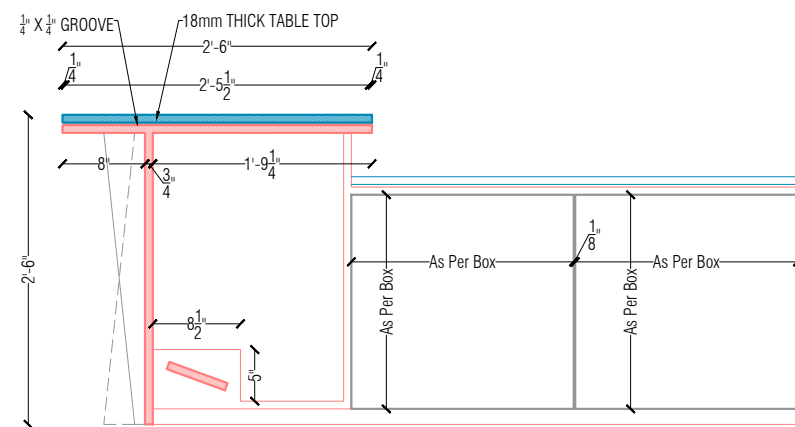


SECTION - E/2

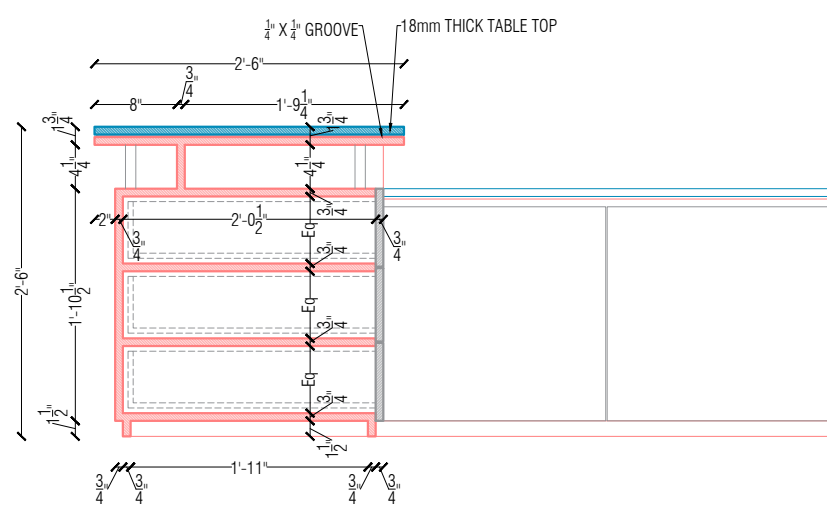


SECTION - E/3

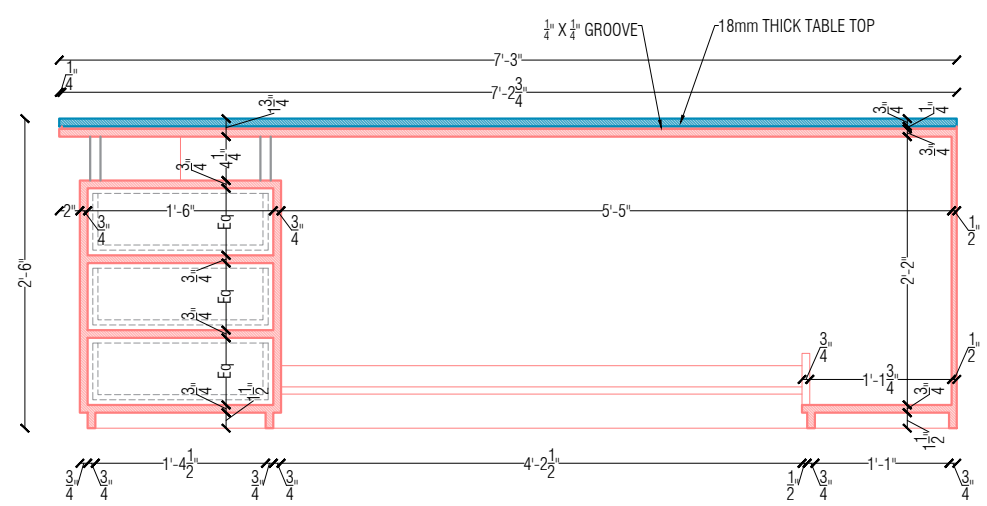


SECTION - E/4

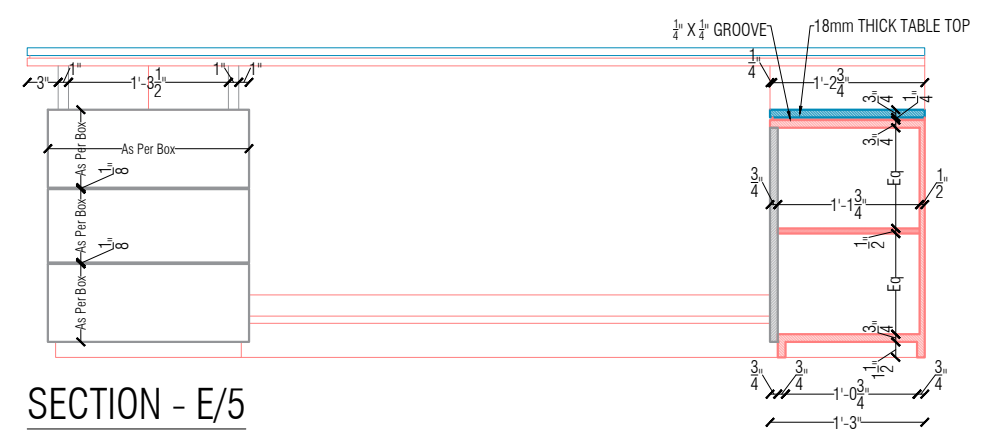


SECTION - E/5

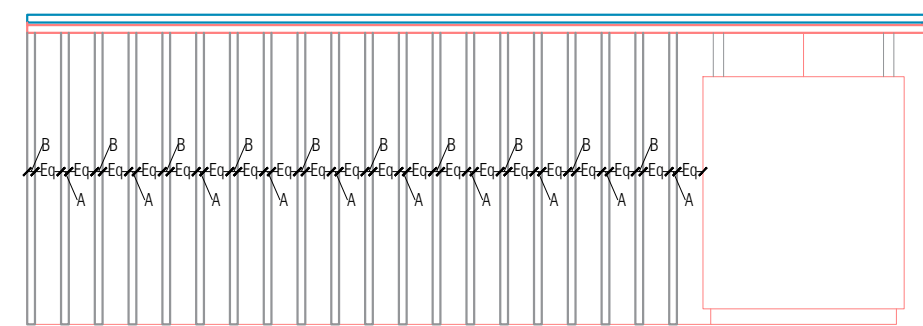

ELEVATION - E/6

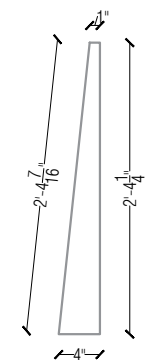


PART - A

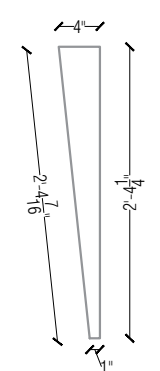


PART - B

		ALTERNATE	PROJECT NAME	DATE: 17 / 03 / 2026	ARCHITECT
		1	SHRI SHARKARI SHIKSHAK SARAFI MANDALI	DWG. BY	
		DRG. NO.		JEEL	
		1/2026	DRAWING TITLE	CHEK. BY	
		AREA	FURNITURE - WORKING DRAWING - EX. CHAIRMAN CHAMBER - MAIN DESK - SECTION & ELEVATION	VANRAJ	
		SQ.M.			
DATE	REVISION			N.T.S.	


vanraj patel
 regd. office:
 first floor, ganesh complex,
 station road,
 amrai - 365601 (guj)
 email : vanraj0072001@yahoo.co.in
 cell : +91 94286 16016
 web site : www.nehaconsultancy.com

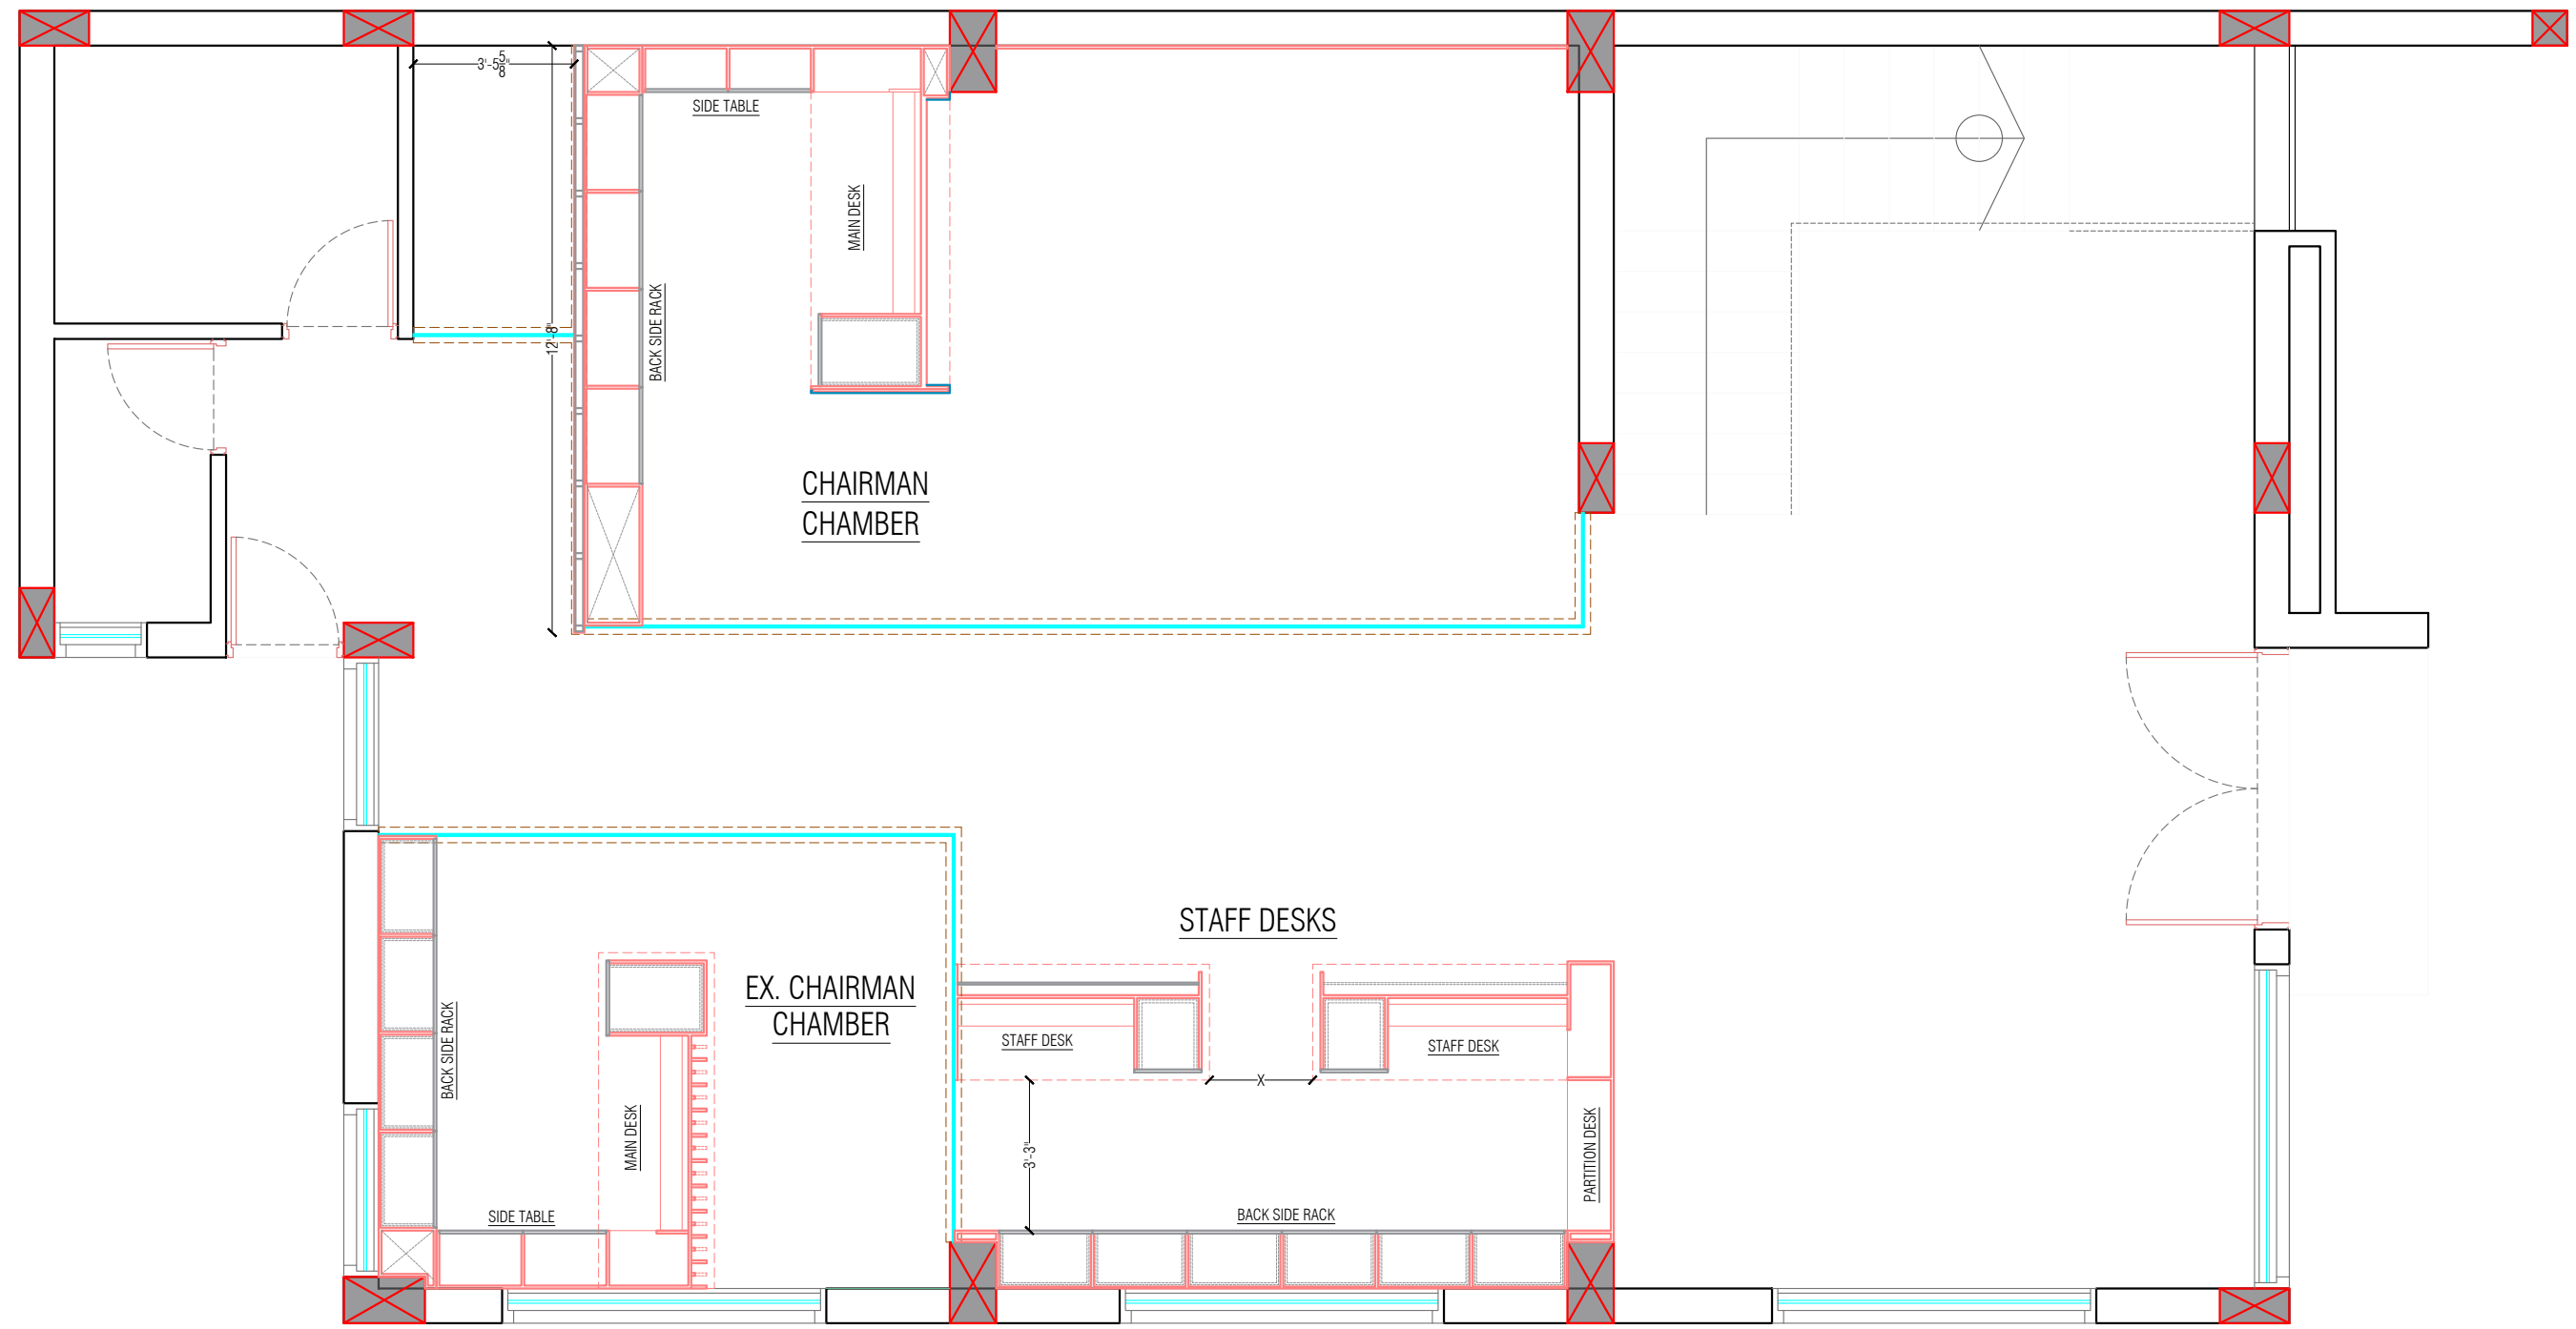



		ALTERNATE	PROJECT NAME	DATE: 17 / 03 / 2026		ARCHITECT
		1	SHRI SHARKARI SHIKSHAK SARAFI MANDALI	N.T.S.	DWG. BY	 vanraj patel cell : +91 94286 16016
		DRG. NO.			CHEK. BY	
		1/2026	DRAWING TITLE		VANRAJ	
		AREA	FURNITURE - WORKING DRAWING - GROUND FLOOR PLAN WITH FURNITURE			
DATE	REVISION	SQ.M.				

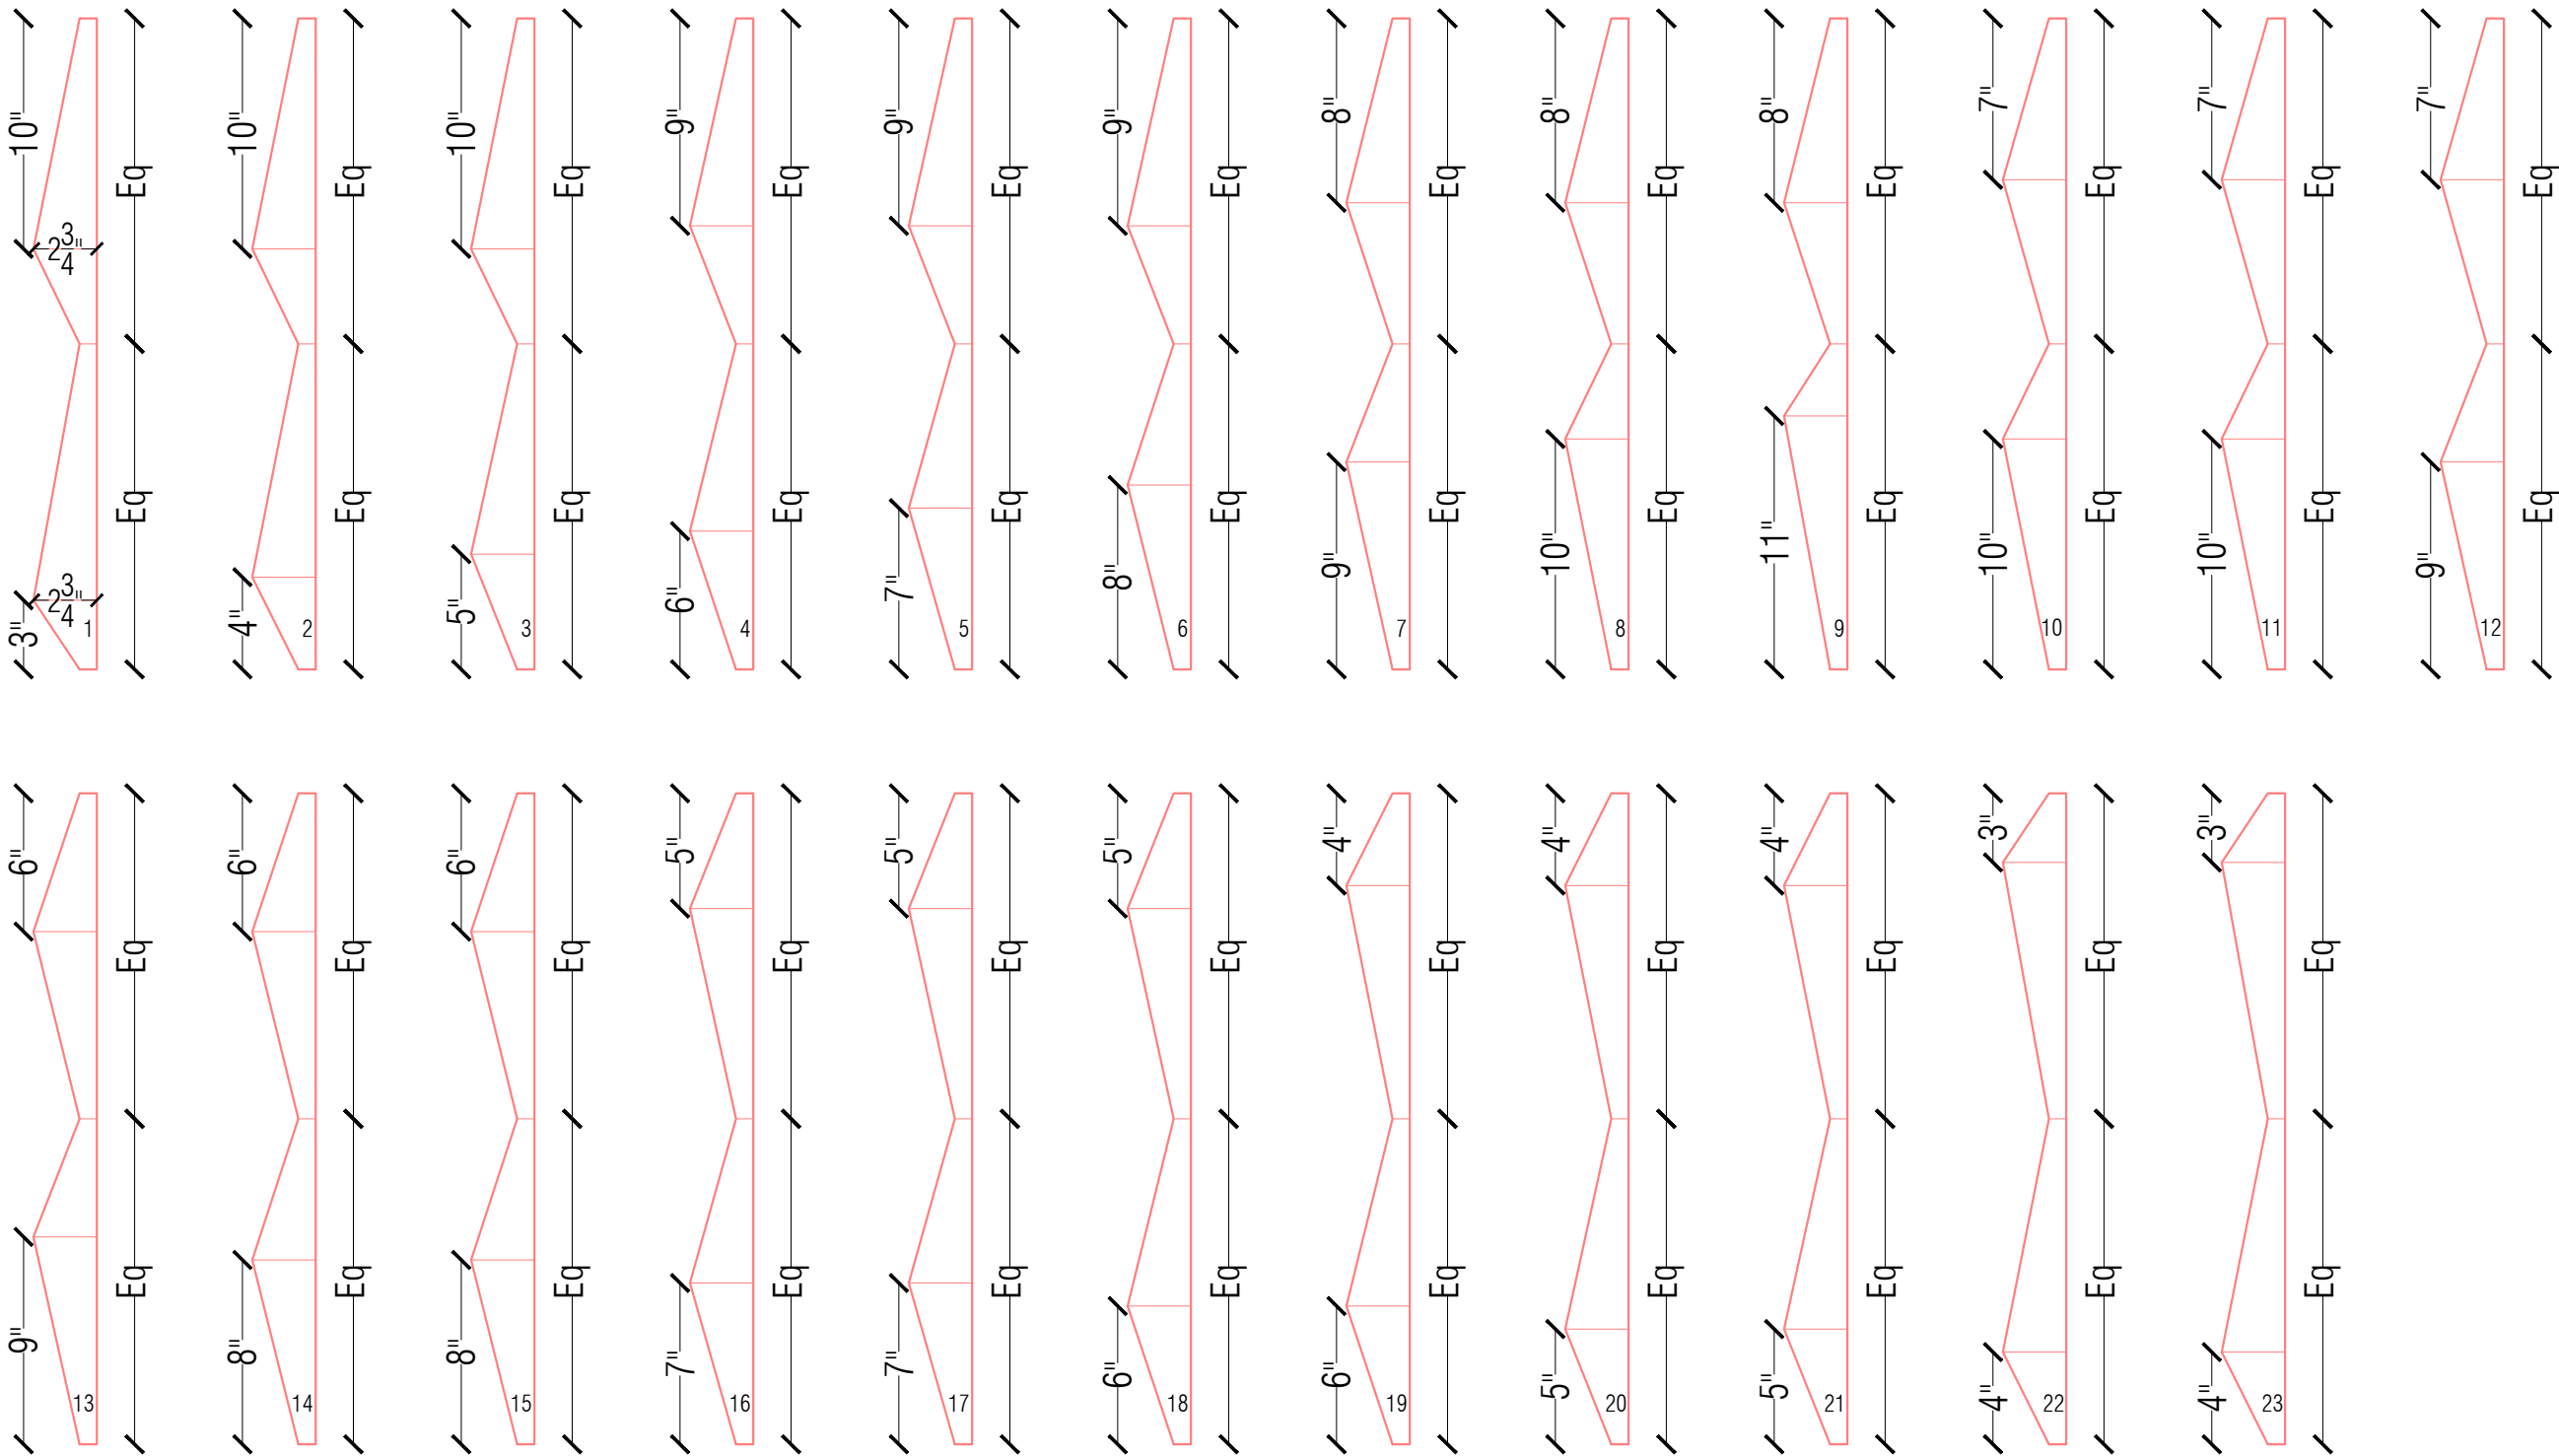


		ALTERNATE	PROJECT NAME	DATE: 17 / 03 / 2026		ARCHITECT	
		1	SHRI SHARKARI SHIKSHAK SARAFI MANDALI	N.T.S.		DWG. BY	 vanraj patel cell : +91 94286 16016
		DRG. NO.				JEEL	
		1/2026	DRAWING TITLE			CHEK. BY	
		AREA	FURNITURE - WORKING DRAWING - RECEPTION DESK - FRONT DESIGN DETAIL			VANRAJ	
DATE	REVISION	SQ.M.					regd. office: first floor, ganesh complex, station road, amrai - 365601 (g.a.) email : vanraj0072001@yahoo.co.in web site : www.nehaconsultancy.com

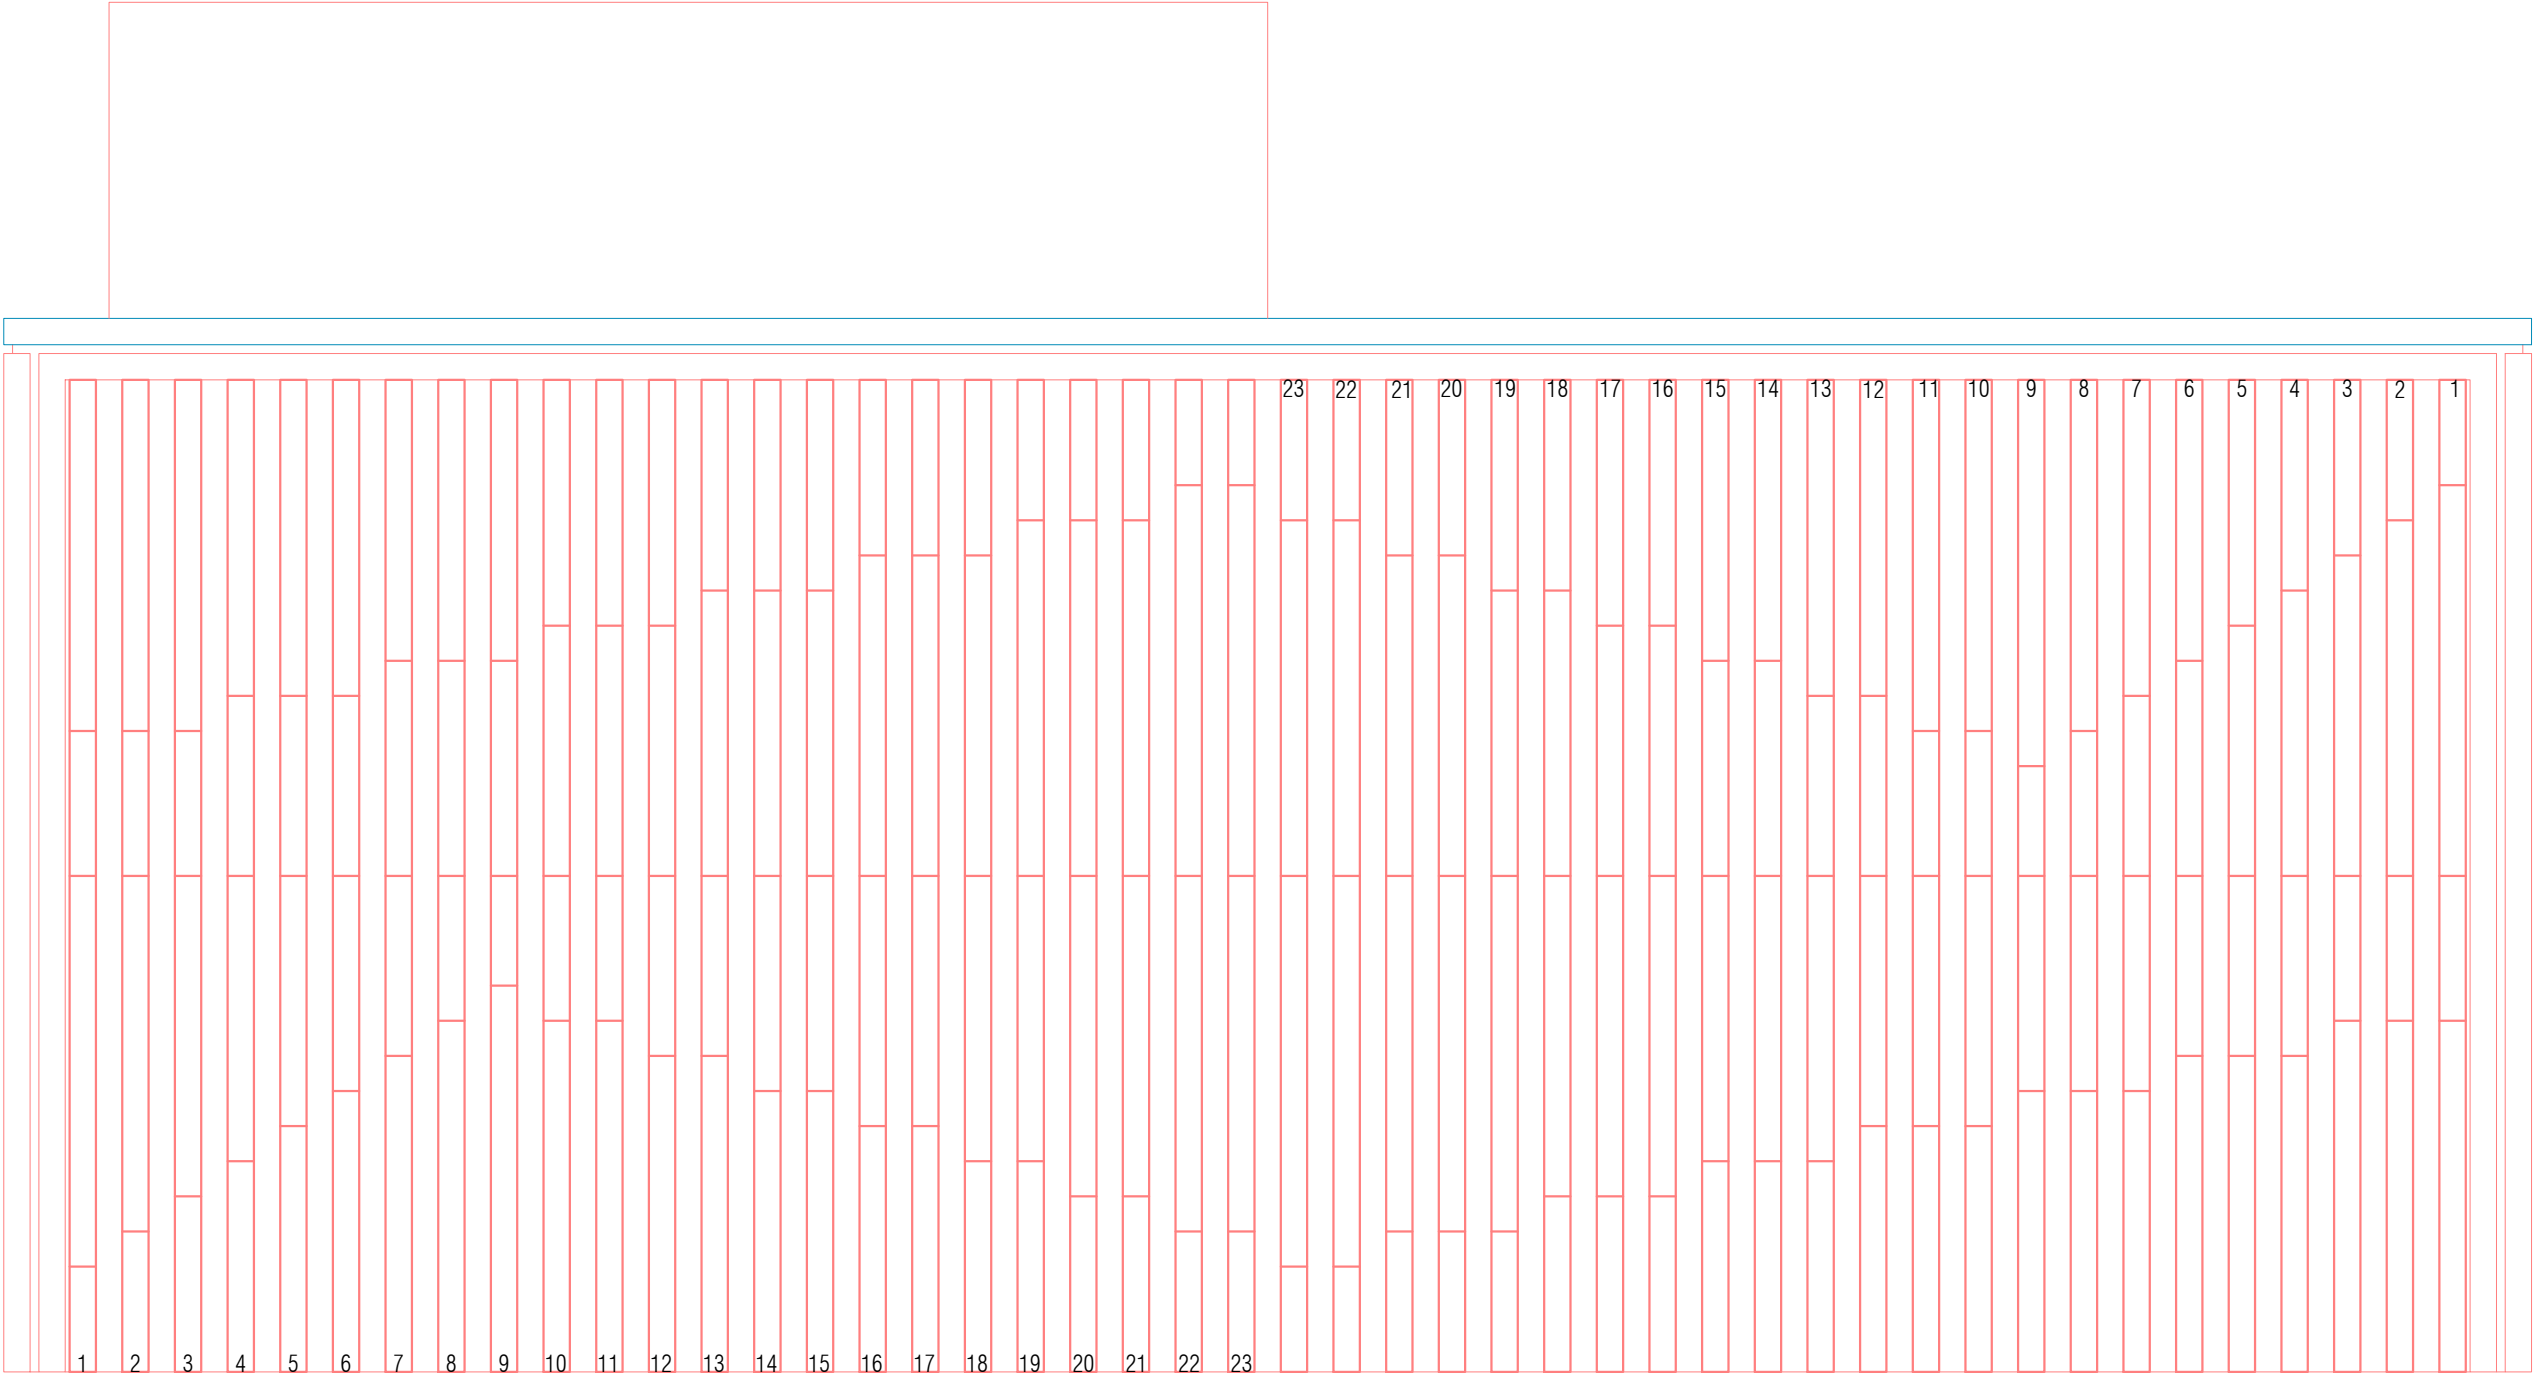


		ALTERNATE	PROJECT NAME	DATE: 17 / 03 / 2026		ARCHITECT
		1	SHRI SHARKARI SHIKSHAK SARAFI MANDALI	N.T.S.	DWG. BY	NEHA CONSULTANCY consulting civil engineer Interior decorator
		DRG. NO.			JEEL	
		1/2026	DRAWING TITLE		CHEK. BY	
		AREA	FURNITURE - WORKING DRAWING - RECEPTION DESK - FRONT ELEVATION		VANRAJ	
		SQ.M.				
DATE	REVISION					vanraj patel regd. office: first floor, ganesh complex, station road, amrai - 365601 (guj) email : vanraj0072001@yahoo.co.in cell : +91 94286 16016 web site : www.nehaconsultancy.com

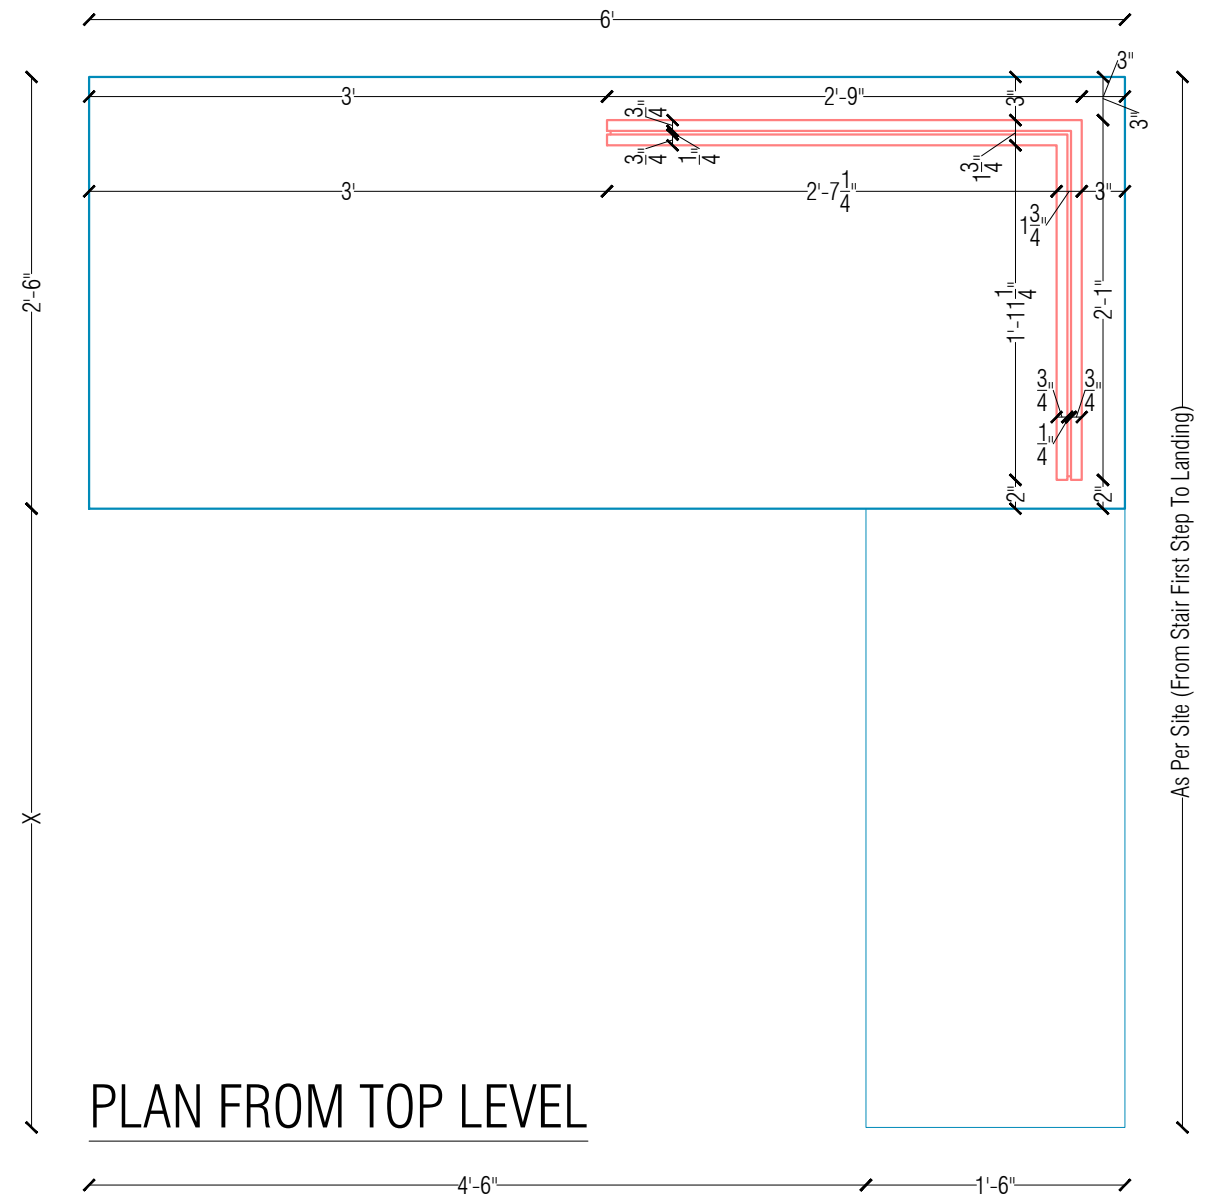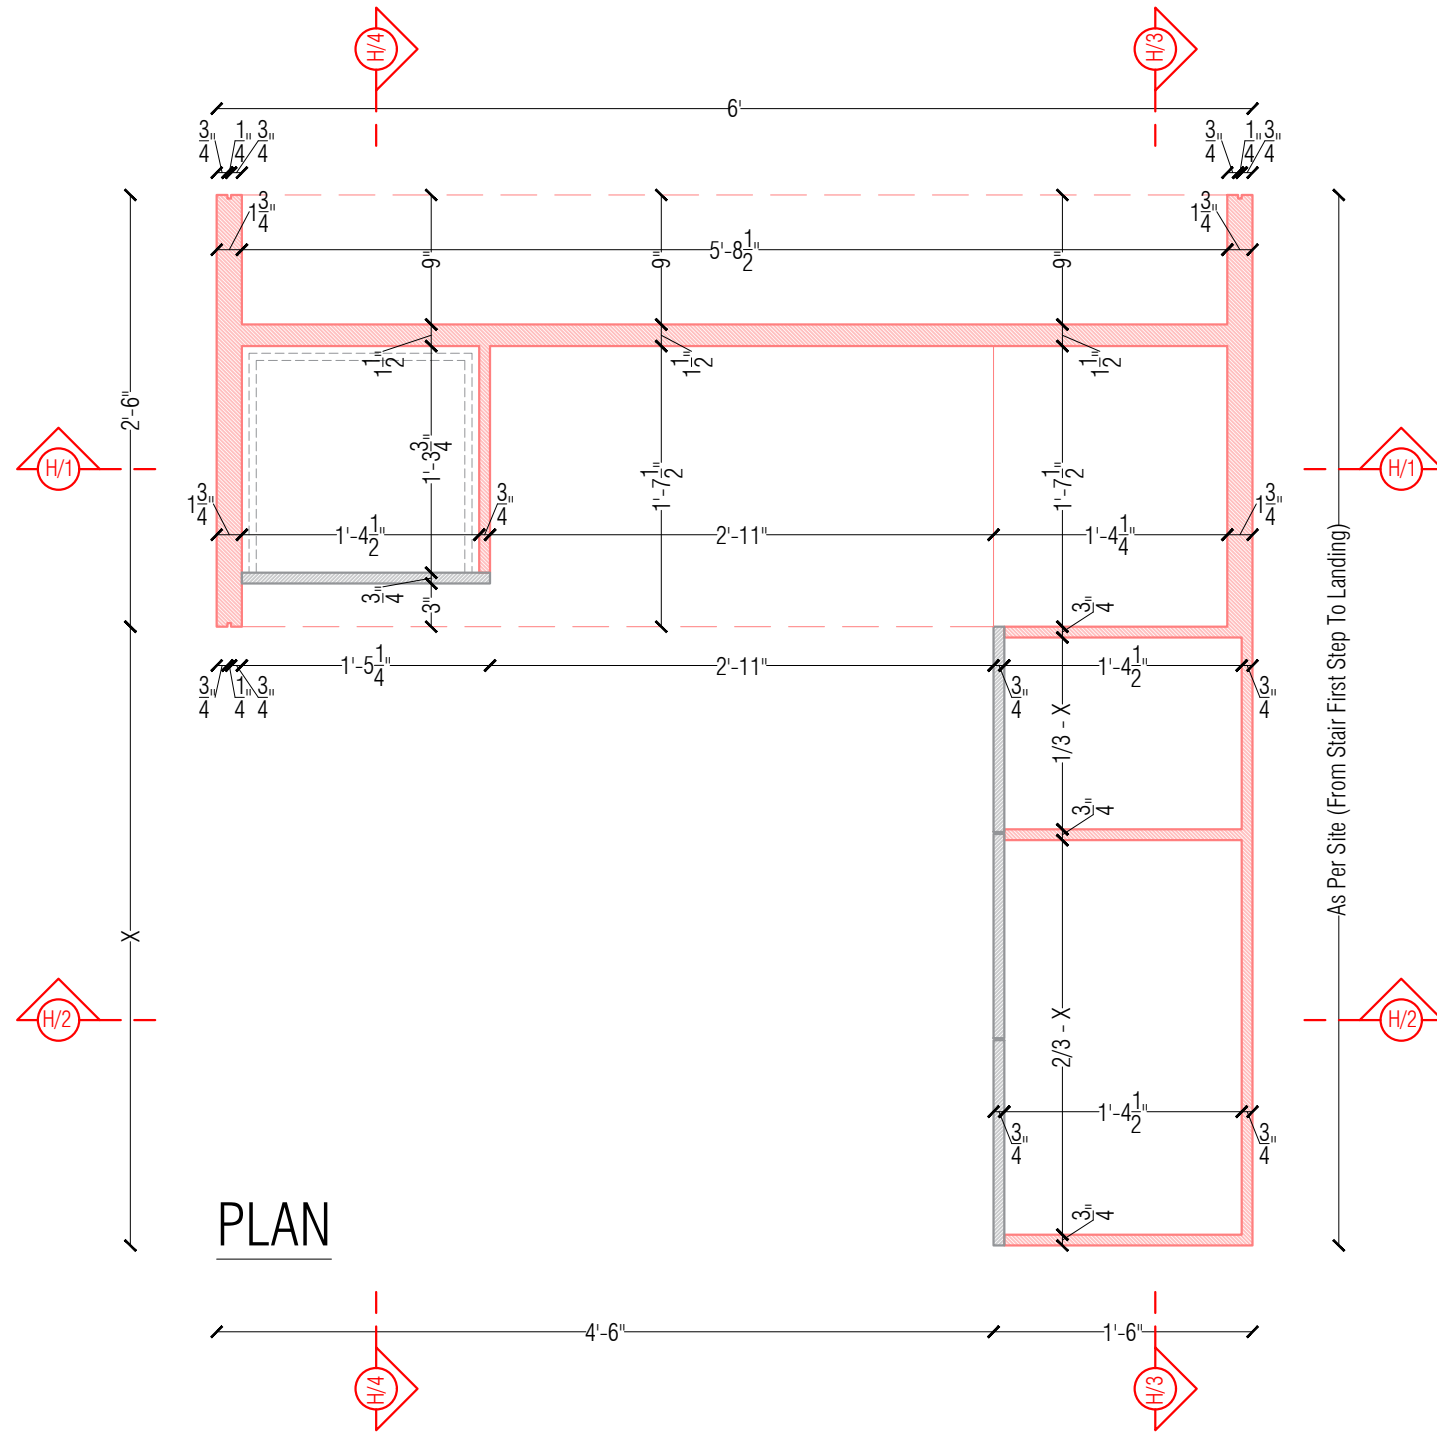


		ALTERNATE	PROJECT NAME	DATE: 17 / 03 / 2026	ARCHITECT
		1	SHRI SHARKARI SHIKSHAK SARAFI MANDALI	DWG. BY	
		DRG. NO.		JEEL	
		1/2026	DRAWING TITLE	CHEK. BY	
		AREA	FURNITURE - WORKING DRAWING - RECEPTION DESK - PLAN	VANRAJ	
		SQ.M.			
DATE	REVISION			N.T.S.	

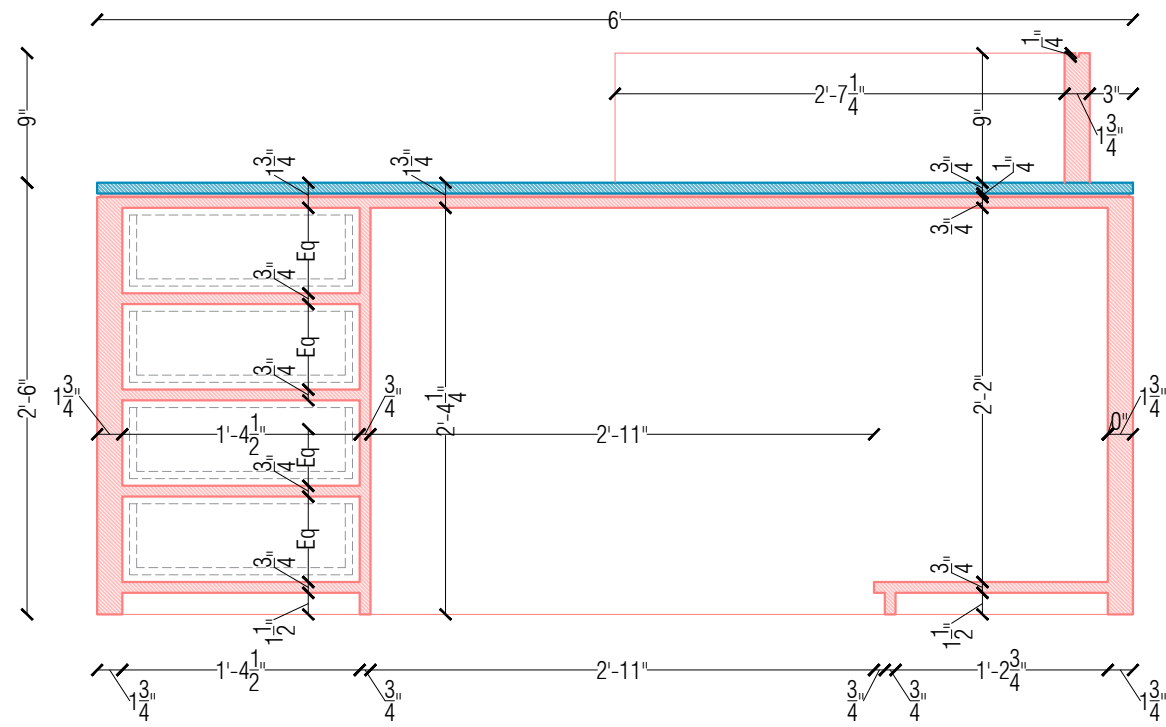


SECTION - H/1

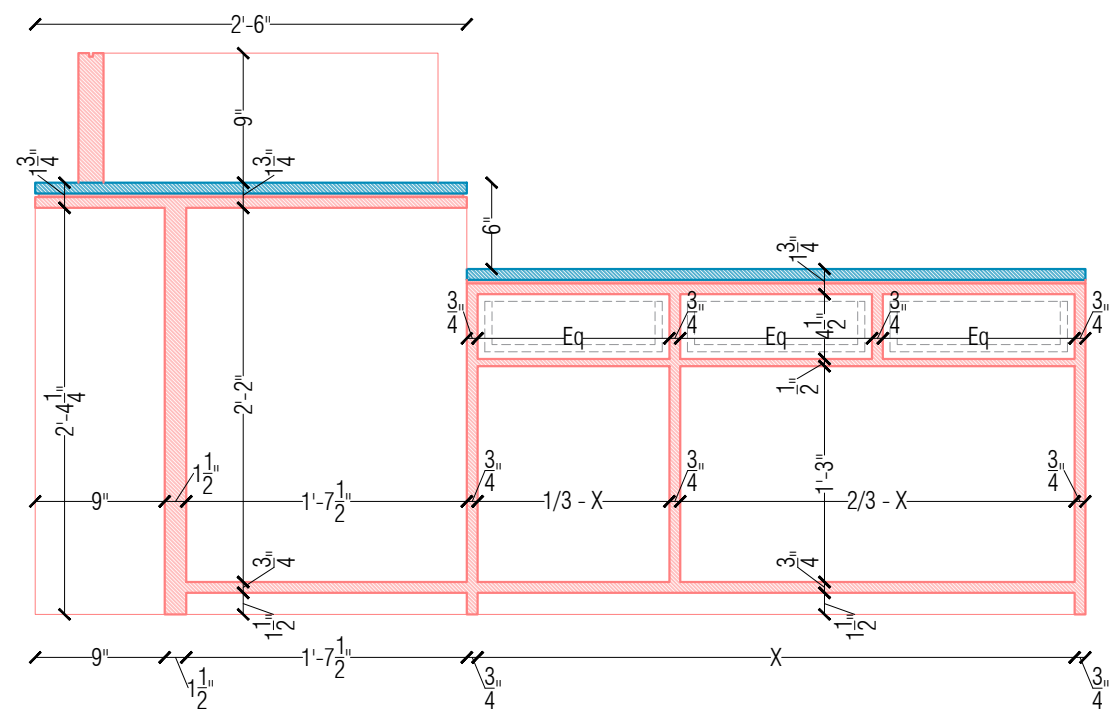

SECTION - H/3

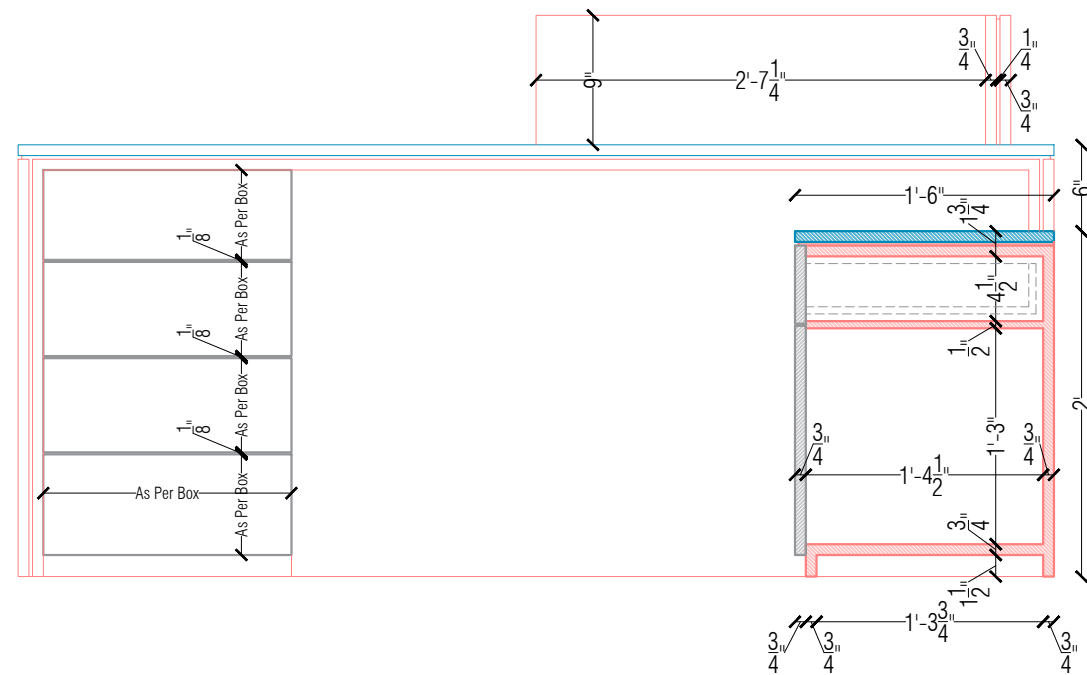


SECTION - H/2

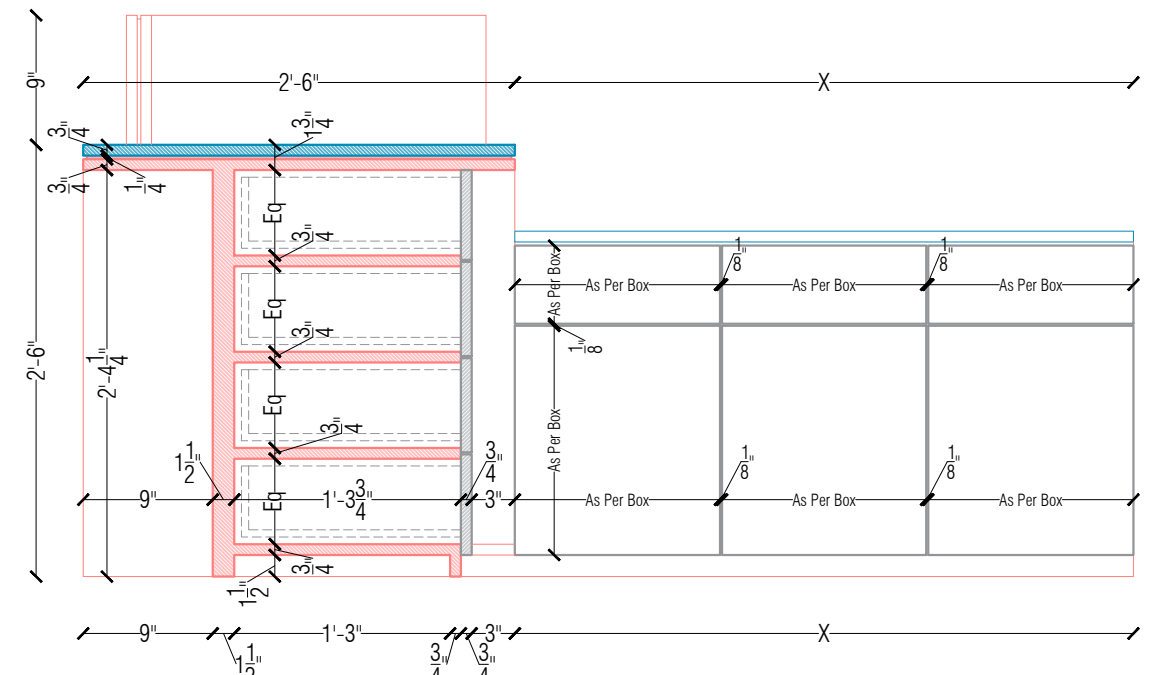


SECTION - H/4

		ALTERNATE	PROJECT NAME	DATE: 17 / 03 / 2026	ARCHITECT
		1	SHRI SHARKARI SHIKSHAK SARAFI MANDALI	DWG. BY	
		DRG. NO.		JEEL	
		1/2026	DRAWING TITLE	CHEK. BY	
		AREA	FURNITURE - WORKING DRAWING - RECEPTION DESK - SECTIONS	VANRAJ	
		SQ.M.			
DATE	REVISION			N.T.S.	



NEHA
 CONSULTANCY
 consulting civil engineer
 Interior decorator
 regd. office:
 first floor, ganesh complex,
 station road,
 amrai - 365601 (giz)
 email : vanraj0072001@yahoo.co.in
 cell : +91 94286 16016
 web site : www.nehaconsultancy.com

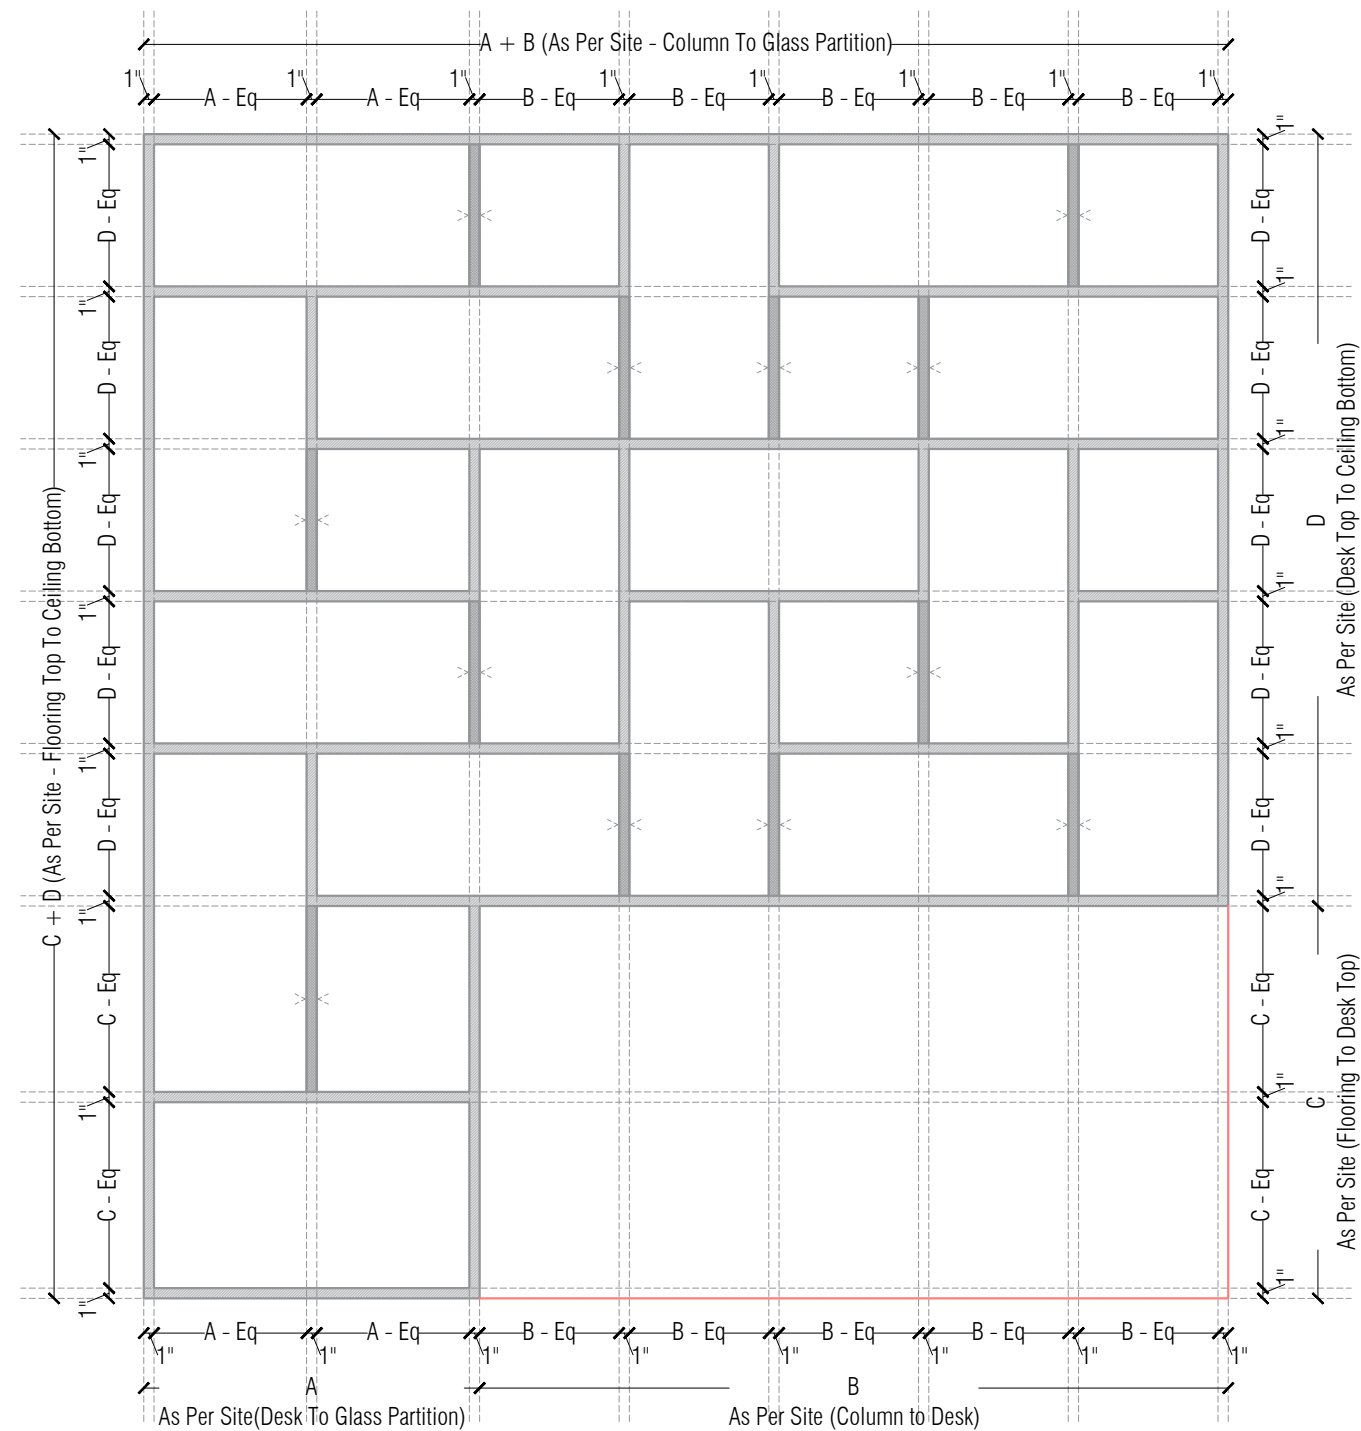

ELEVATION

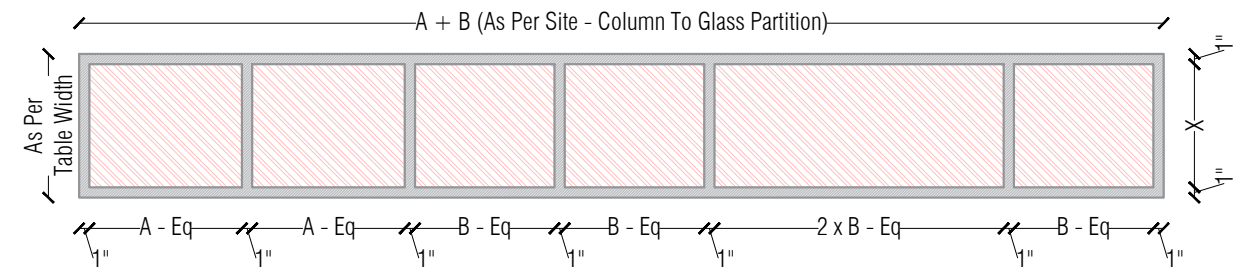


PLAN

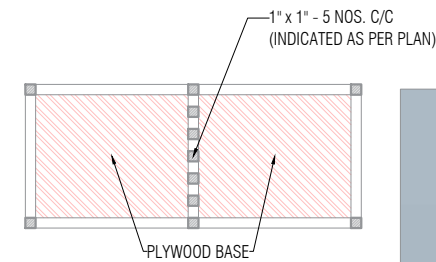

DETAIL





		ALTERNATE	PROJECT NAME	DATE: 17 / 03 / 2026	ARCHITECT
		1	SHRI SHARKARI SHIKSHAK SARAFI MANDALI	DWG. BY	
		DRG. NO.		JEEL	
		1/2026	DRAWING TITLE	CHEK. BY	
		AREA	FURNITURE - WORKING DRAWING - STAFF DESKS - PARTITION DESK S.S. STRUCTURE DETAIL	VANRAJ	
		SQ.M.			
DATE	REVISION			N.T.S.	 regd. office: first floor, ganesh complex, station road, amrai - 365601 (guj) email : vanraj0072001@yahoo.co.in cell : +91 94286 16016 web site : www.nehaconsultancy.com

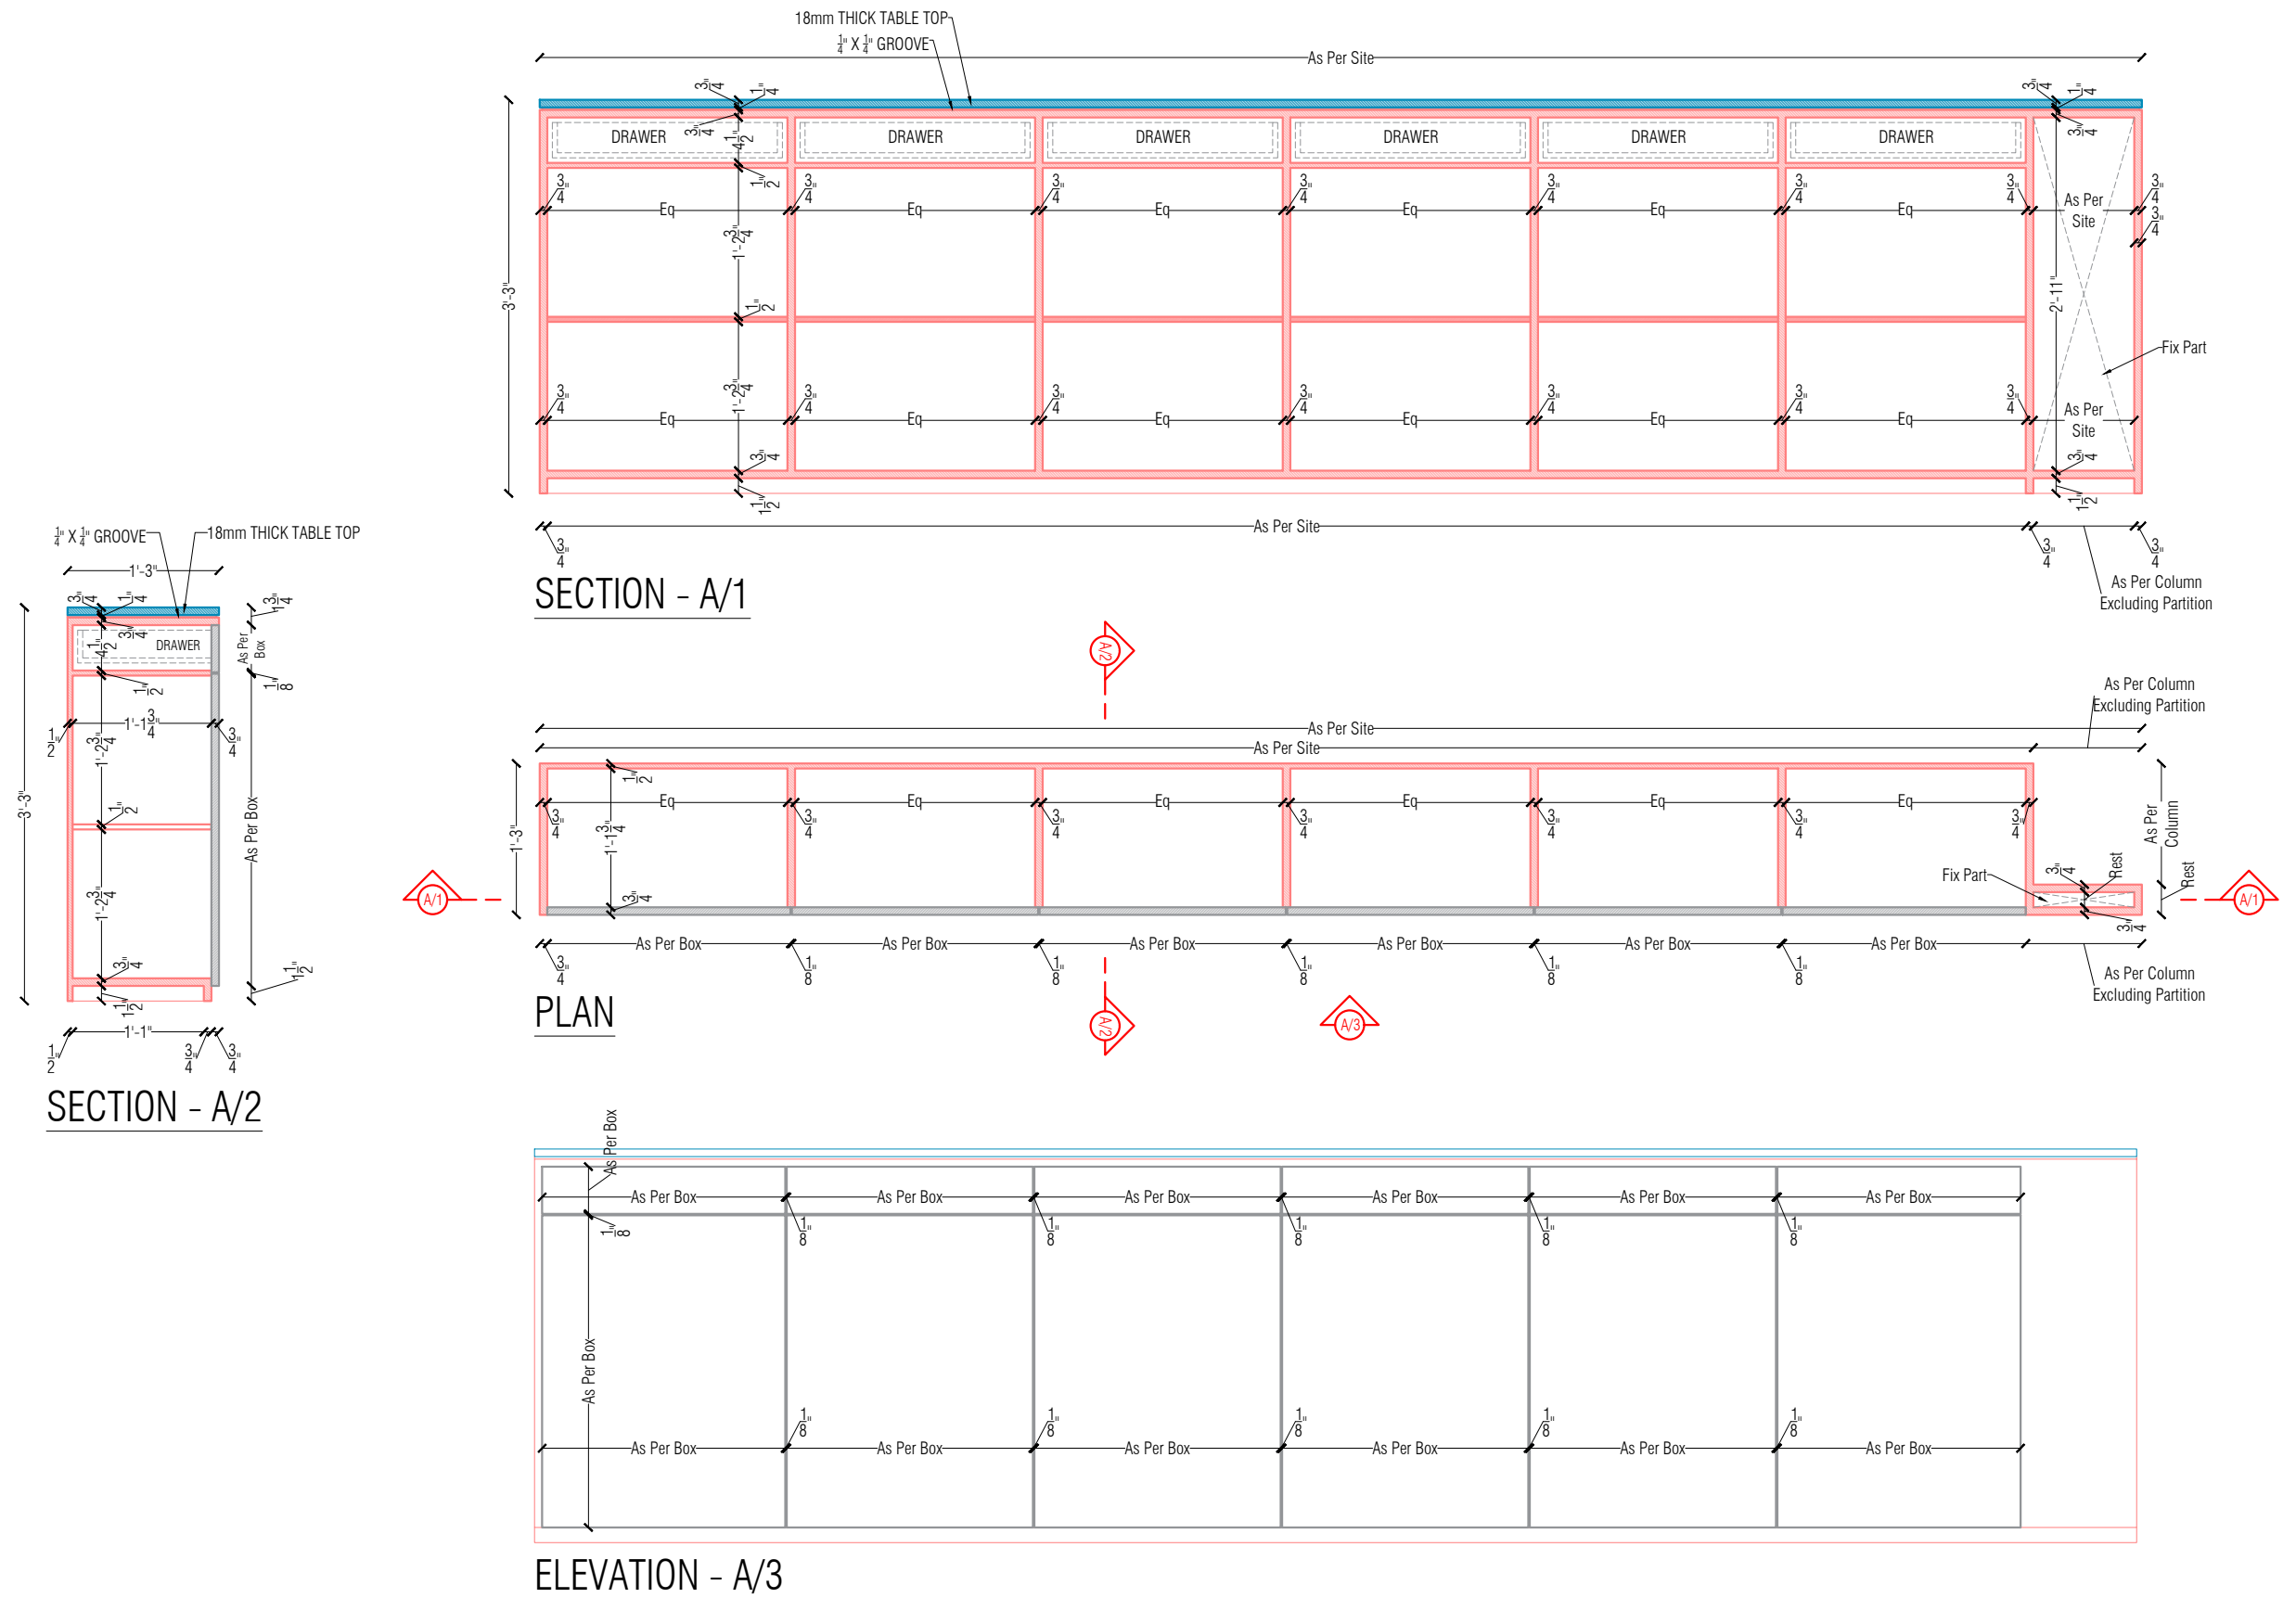

		ALTERNATE	PROJECT NAME	DATE: 17 / 03 / 2026	ARCHITECT
		1	SHRI SHARKARI SHIKSHAK SARAFI MANDALI	DWG. BY	
		DRG. NO.		JEEL	
		1/2026	DRAWING TITLE	CHEK. BY	
		AREA	FURNITURE - WORKING DRAWING - STAFF DESKS - BACK SIDE RACK - PLAN, SECTION & ELEVATION	VANRAJ	
		SQ.M.			
DATE	REVISION			N.T.S.	

NEHA CONSULTANCY
 consulting civil engineer
 Interior decorator
 regd. office:
 first floor, ganesh complex,
 station road,
 amrai - 365601 (g.p.)
 email : vanraj0072001@yahoo.co.in
 cell : +91 94286 16016
 web site : www.nehaconsultancy.com

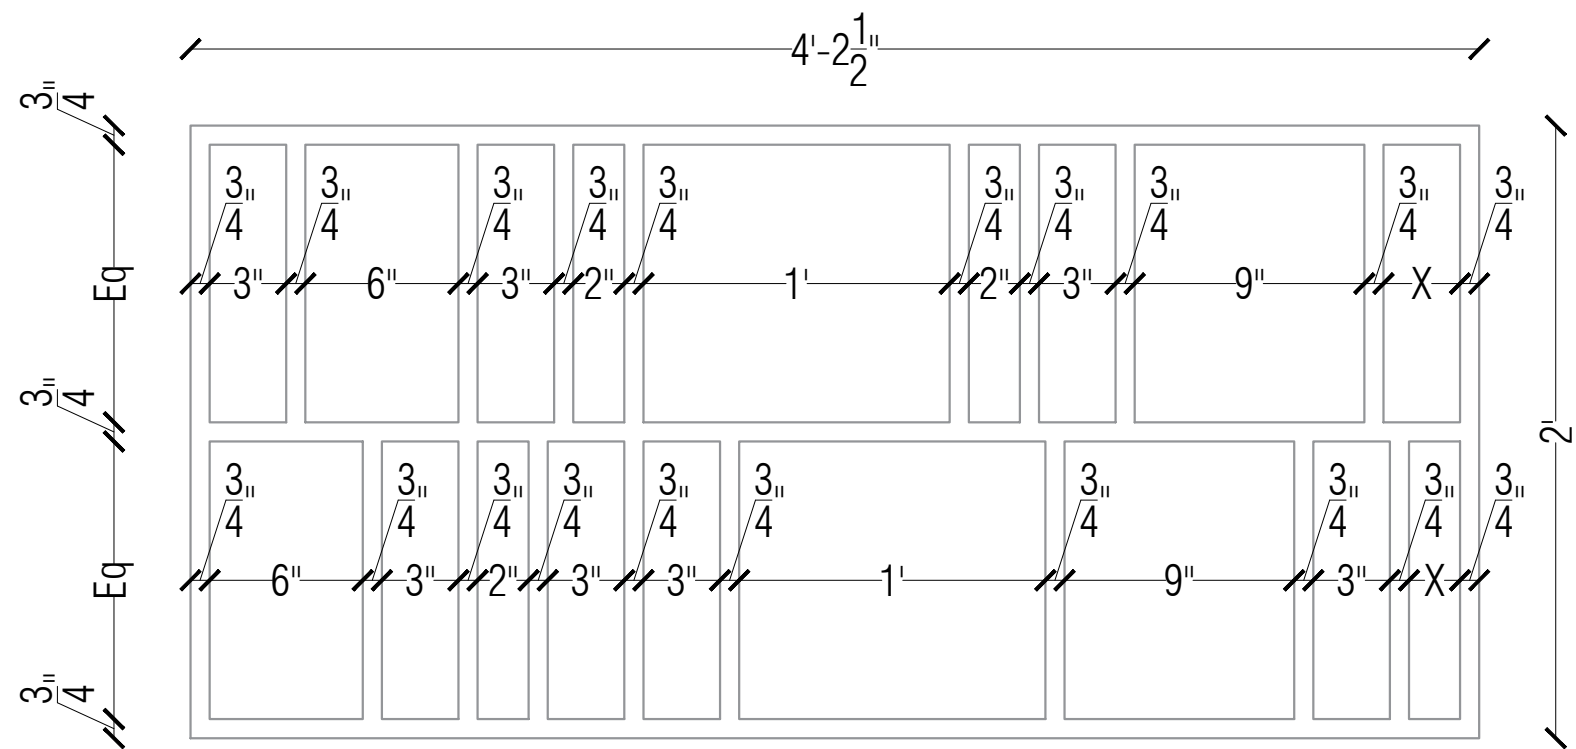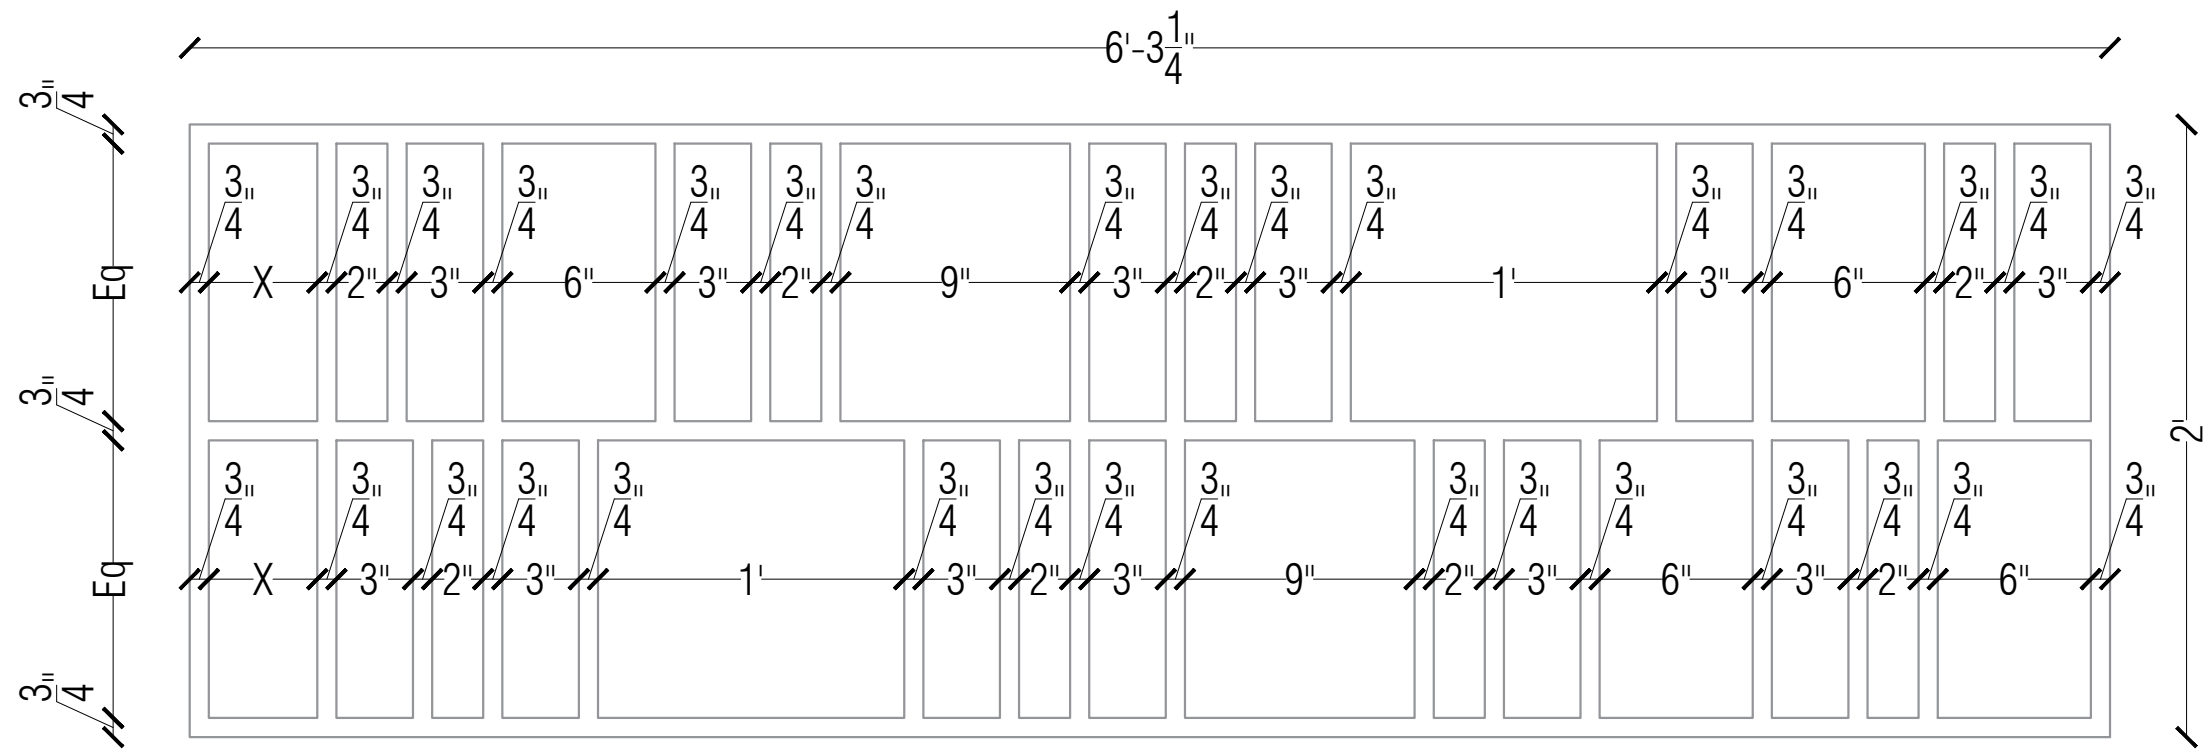


		ALTERNATE	PROJECT NAME	DATE: 17 / 03 / 2026	ARCHITECT
		1	SHRI SHARKARI SHIKSHAK SARAFI MANDALI	DWG. BY	
		DRG. NO.		JEEL	
		1/2026	DRAWING TITLE	CHEK. BY	
		AREA	FURNITURE - WORKING DRAWING - STAFF DESKS - STAFF TABLES - S.S. GRILL DETAIL	VANRAJ	
		SQ.M.			
DATE	REVISION			N.T.S.	


NEHA
CONSULTANCY

regd. office:
first floor, ganesh complex,
station road,
amrai - 365601 (guj.)
email : vanraj0072001@yahoo.co.in
cell : +91 94286 16016
web site : www.nehaconsultancy.com


vanraj patel
interior decorator

STAFF DESKS

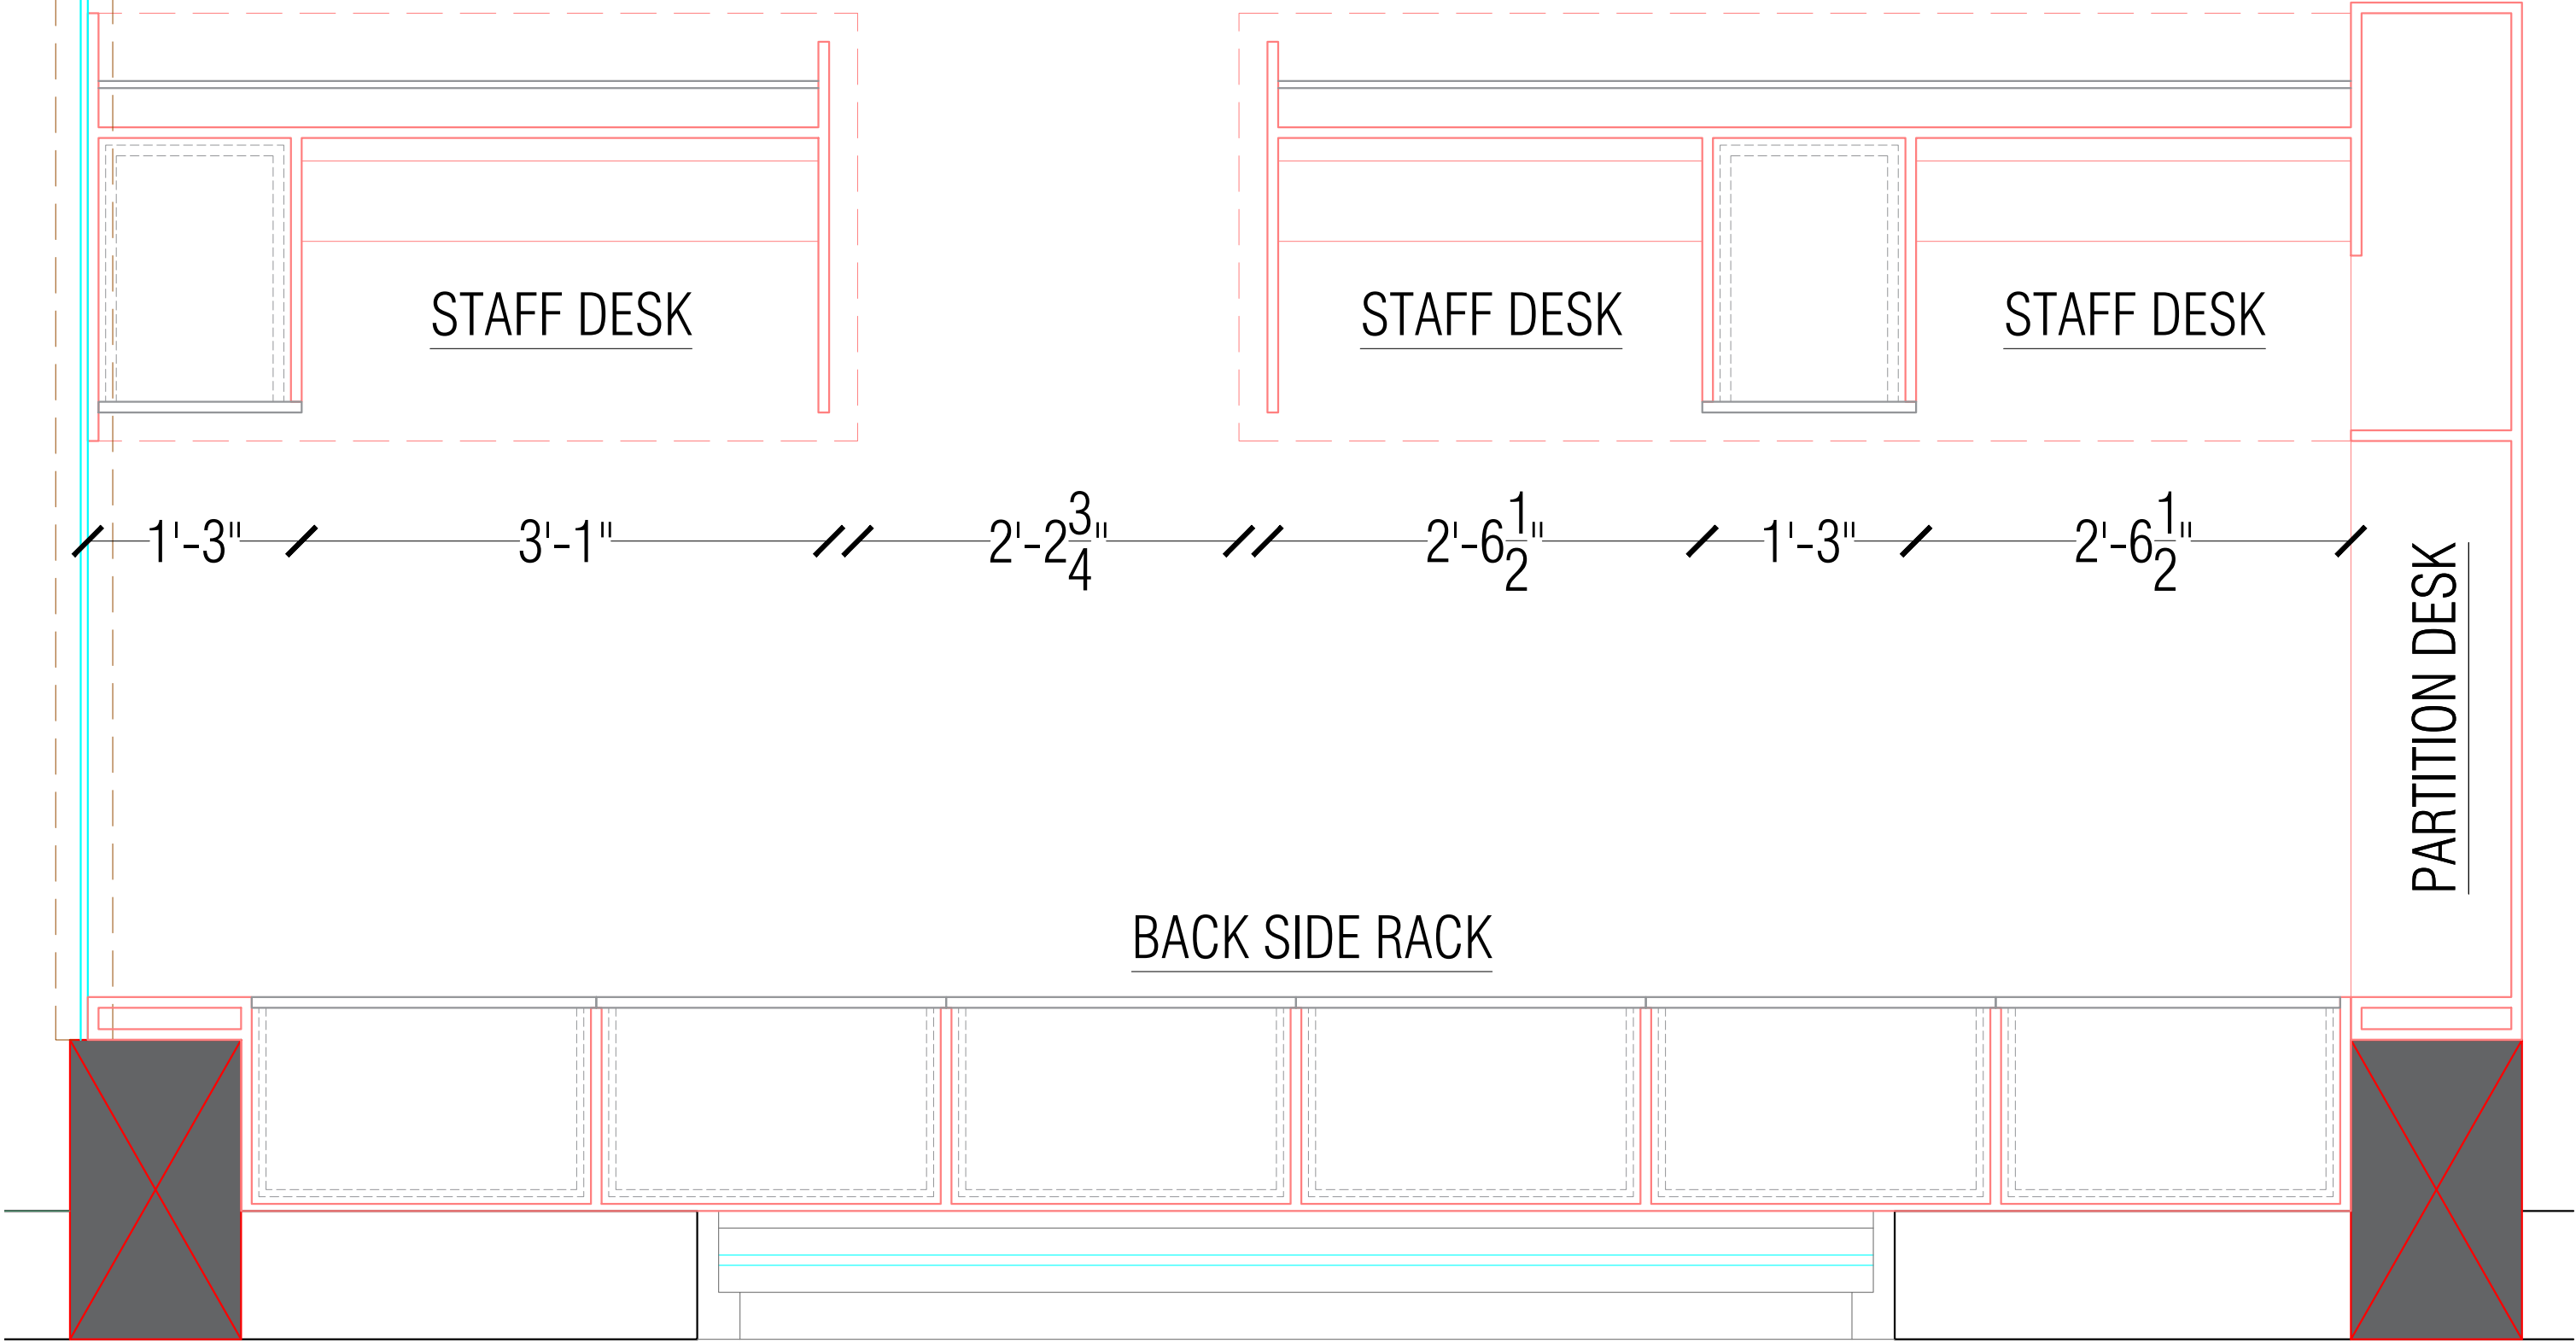


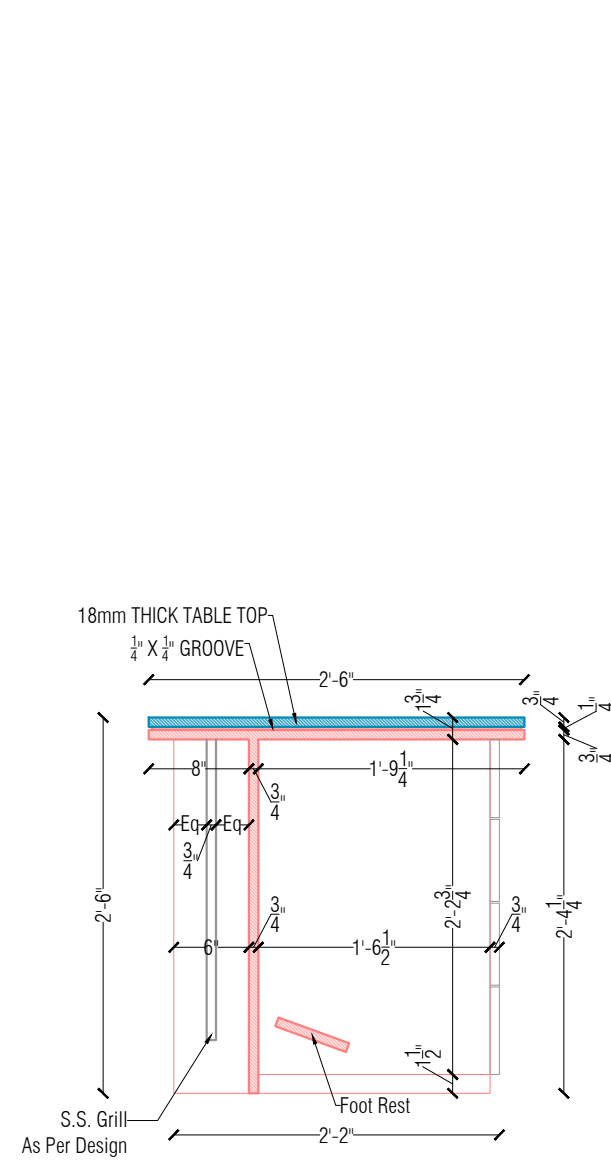


SECTION - B/3

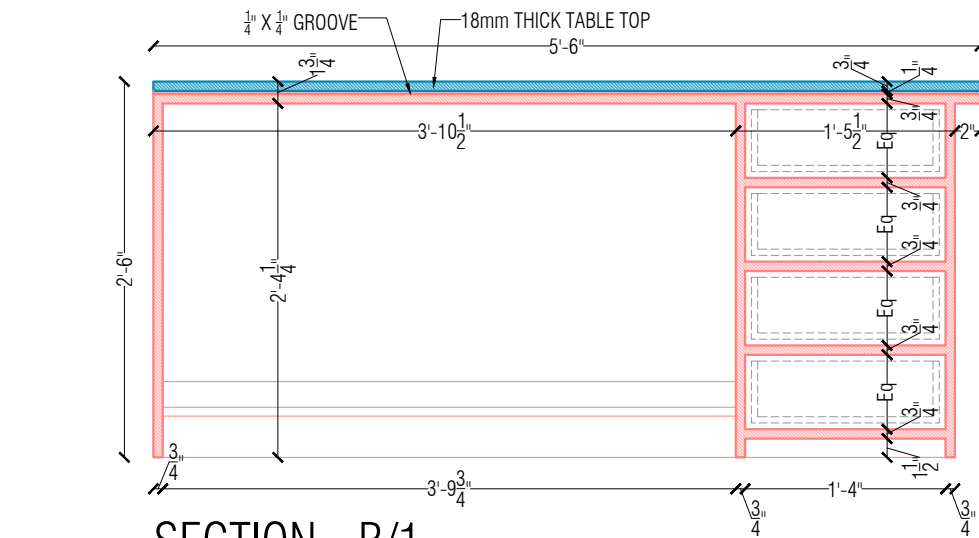


SECTION - B/1

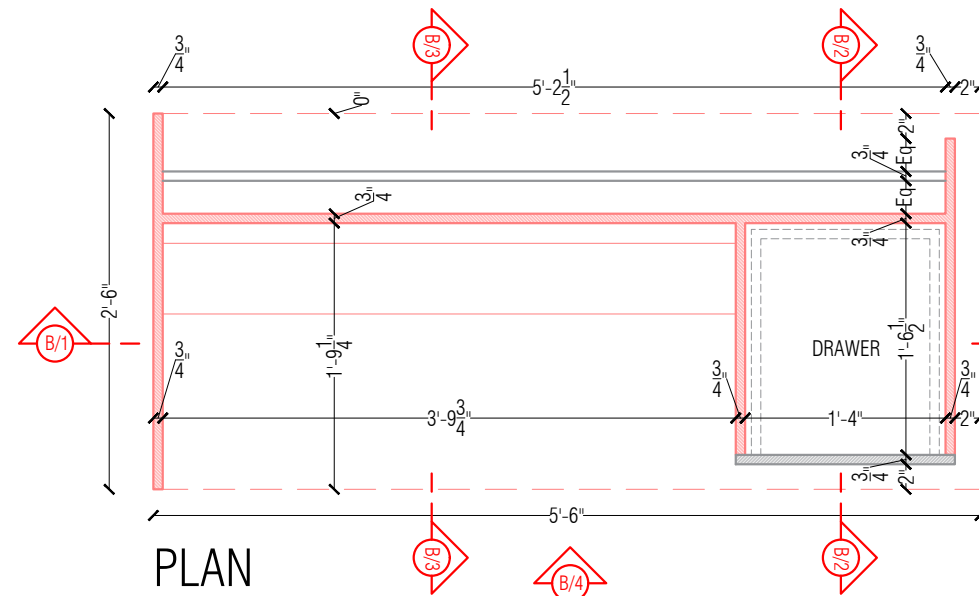

PLAN

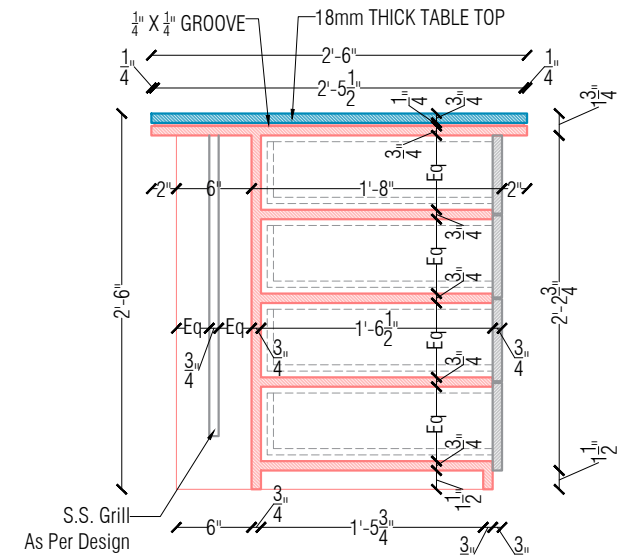

SECTION - B/2


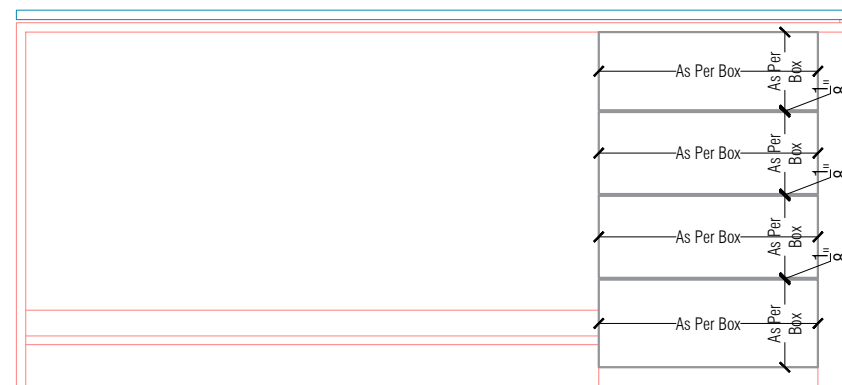


ELEVATION - B/4




		ALTERNATE	PROJECT NAME	DATE: 17 / 03 / 2026	ARCHITECT
		1	SHRI SHARKARI SHIKSHAK SARAFI MANDALI	DWG. BY	
		DRG. NO.		JEEL	
		1/2026	DRAWING TITLE	CHEK. BY	
		AREA	FURNITURE - WORKING DRAWING - STAFF DESKS - STAFF TABLE - PLAN, SECTION & ELEVATION	VANRAJ	
		SQ.M.			
DATE	REVISION			N.T.S.	



 regd. office:
 first floor, ganesh complex,
 station road,
 amrai - 365601 (g.a.)
 email : vanraj0072001@yahoo.co.in
 cell : +91 94286 16016
 web site : www.nehaconsultancy.com

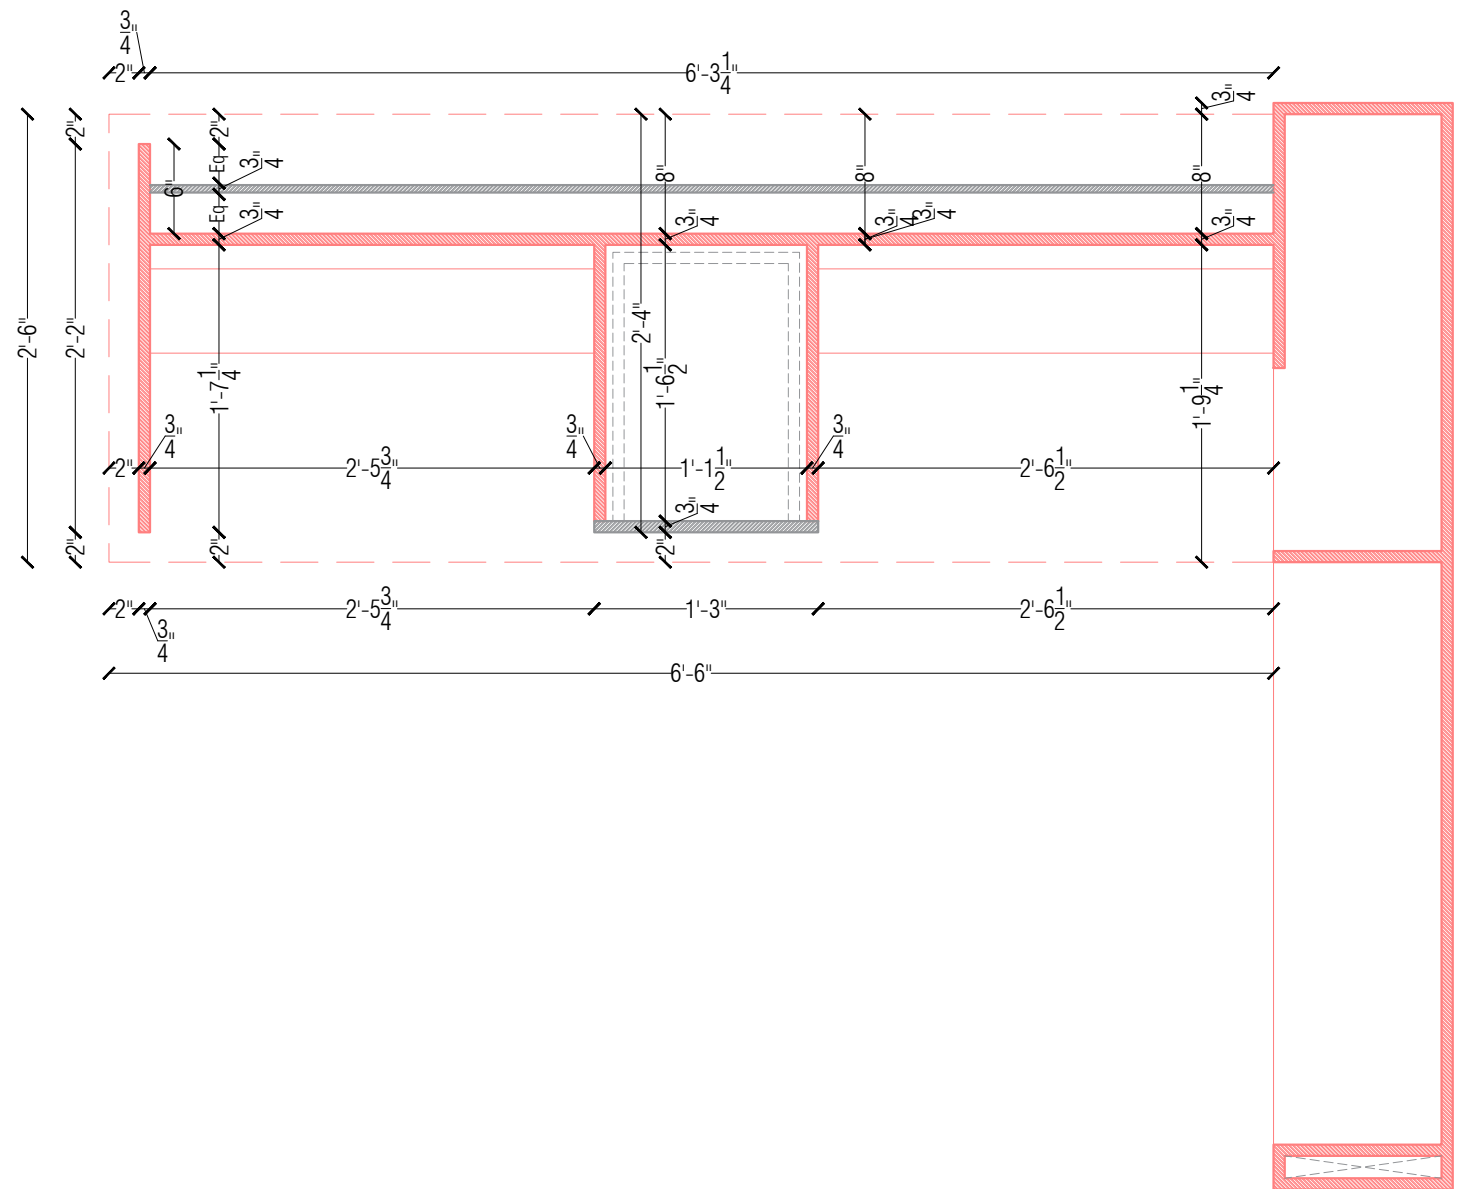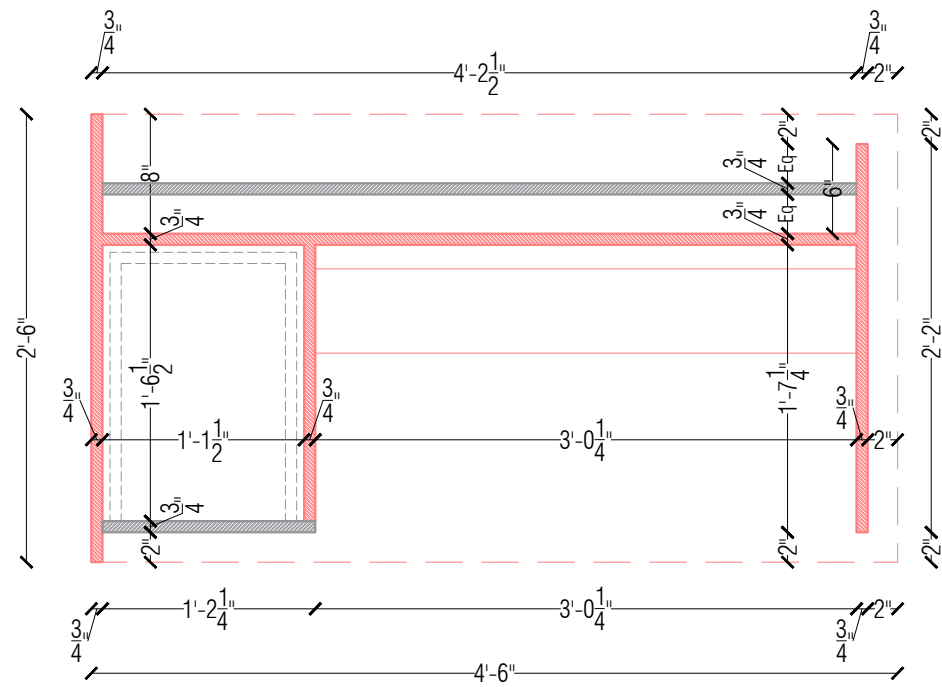

		ALTERNATE	PROJECT NAME	DATE: 17 / 03 / 2026		ARCHITECT	
		1	SHRI SHARKARI SHIKSHAK SARAFI MANDALI	N.T.S.	DWG. BY		
		DRG. NO.			JEEL		
		1/2026	DRAWING TITLE		CHEK. BY		
		AREA	FURNITURE - WORKING DRAWING - STAFF DESKS - STAFF TABLES - REVISED PLAN		VANRAJ		
		SQ.M.					
DATE	REVISION						

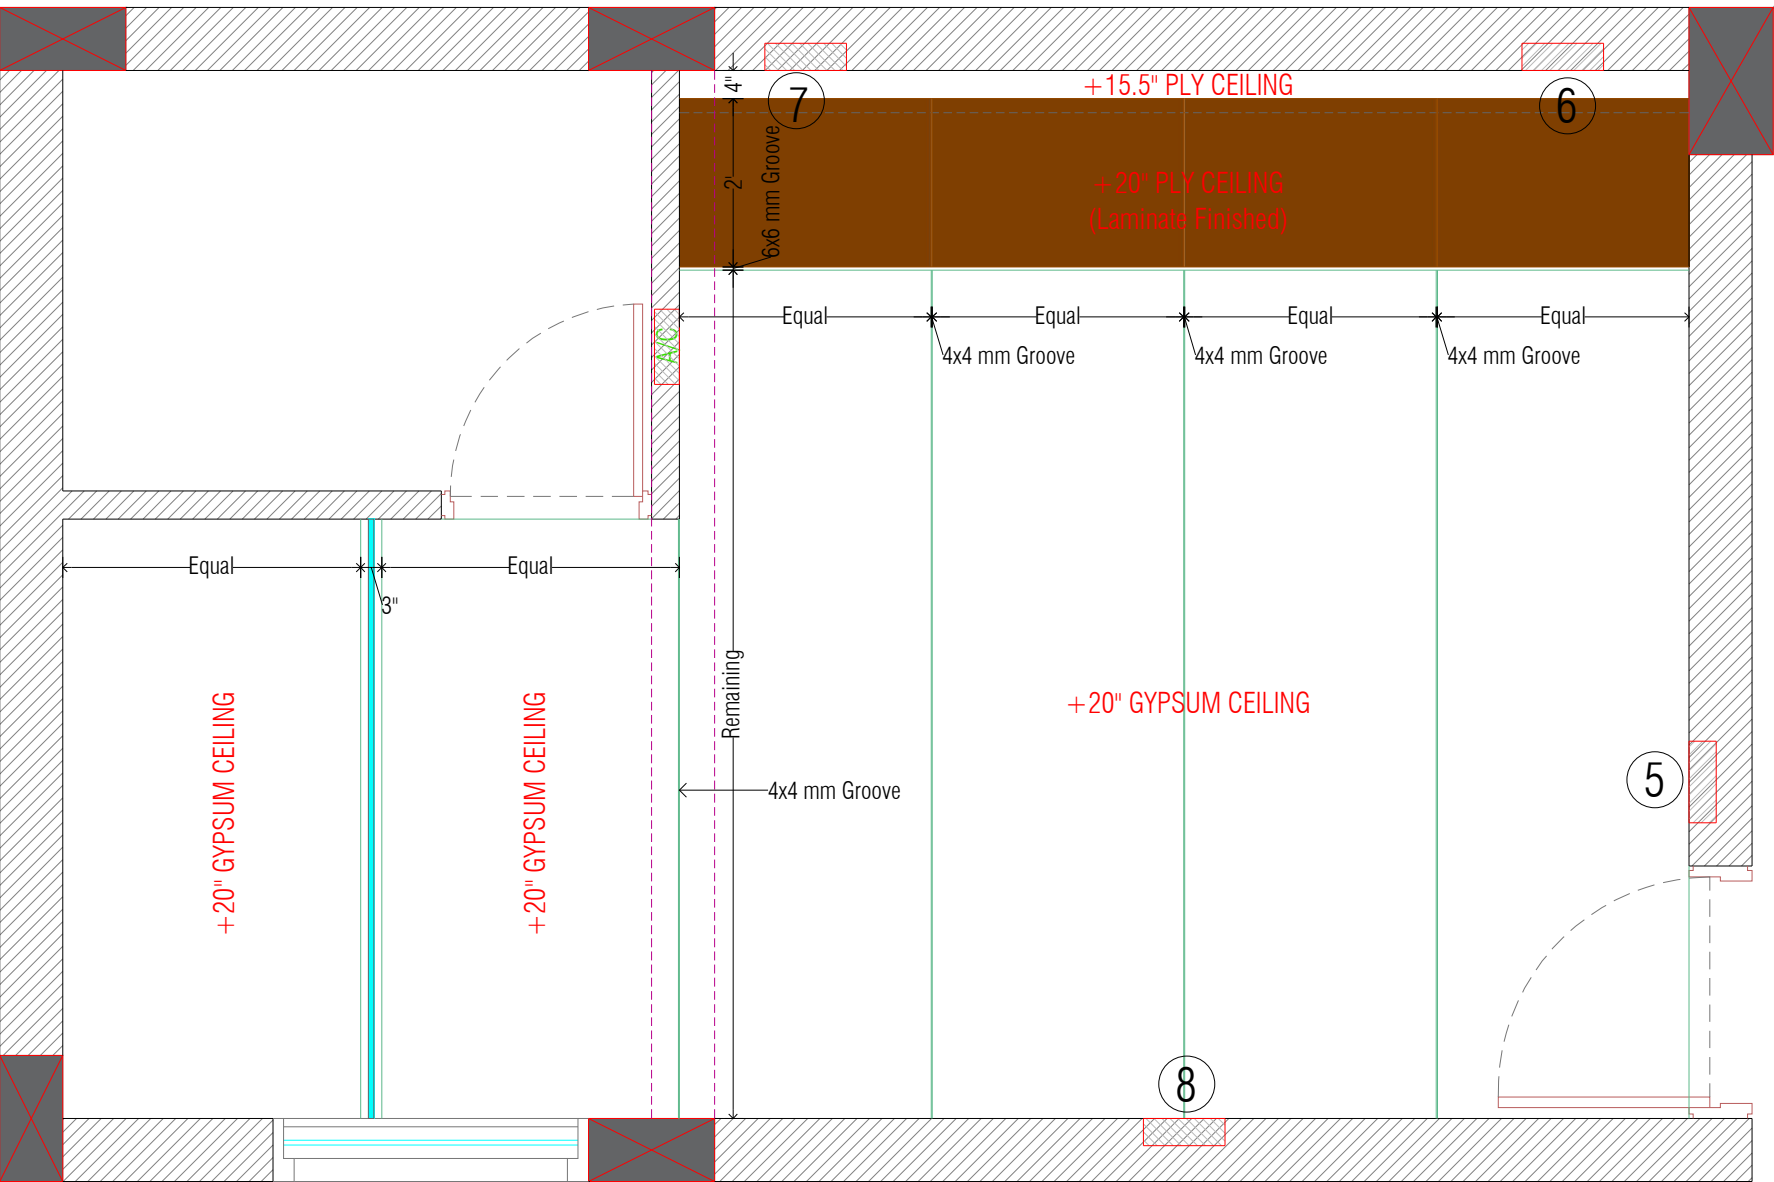
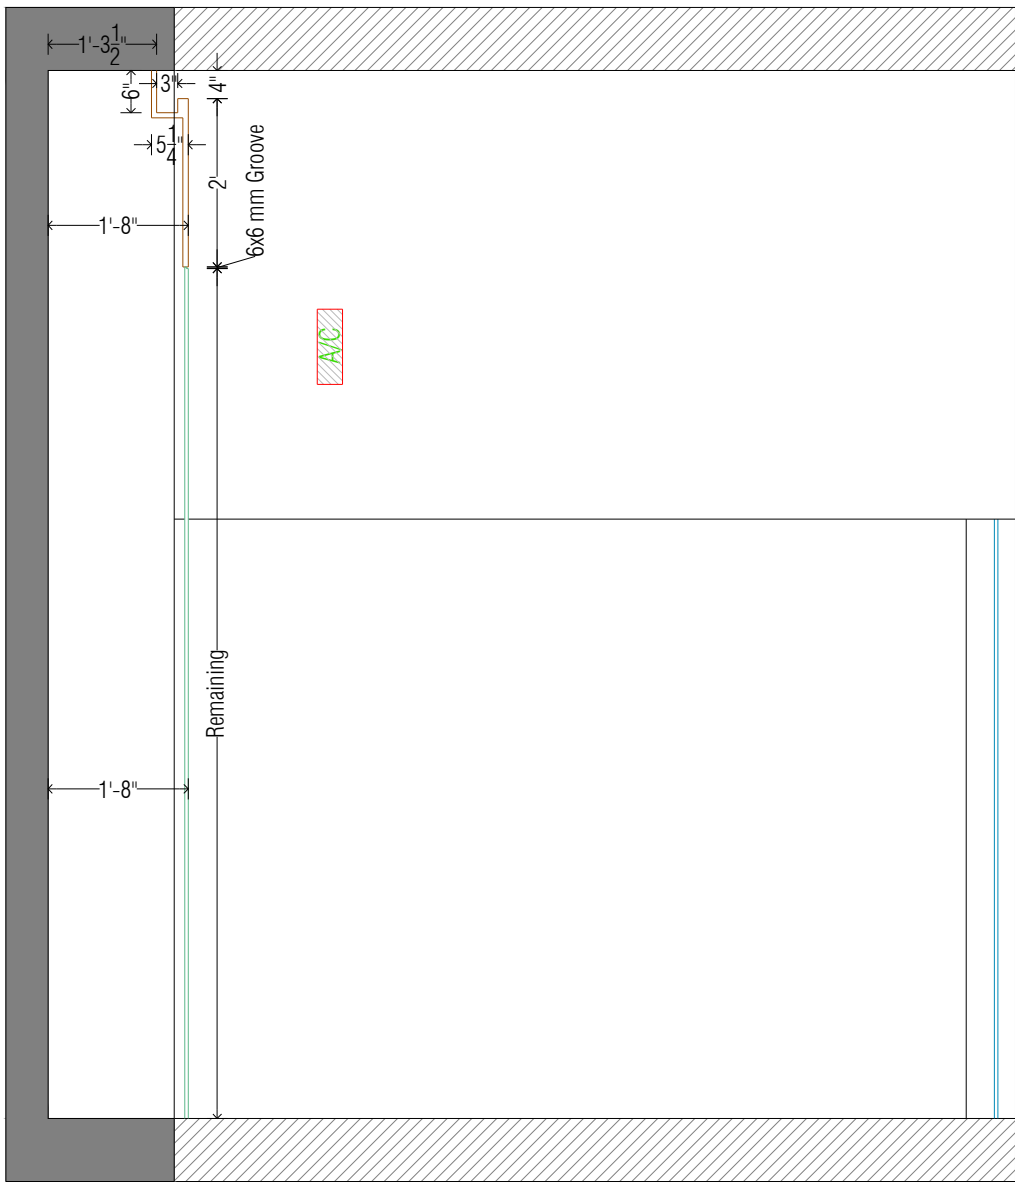
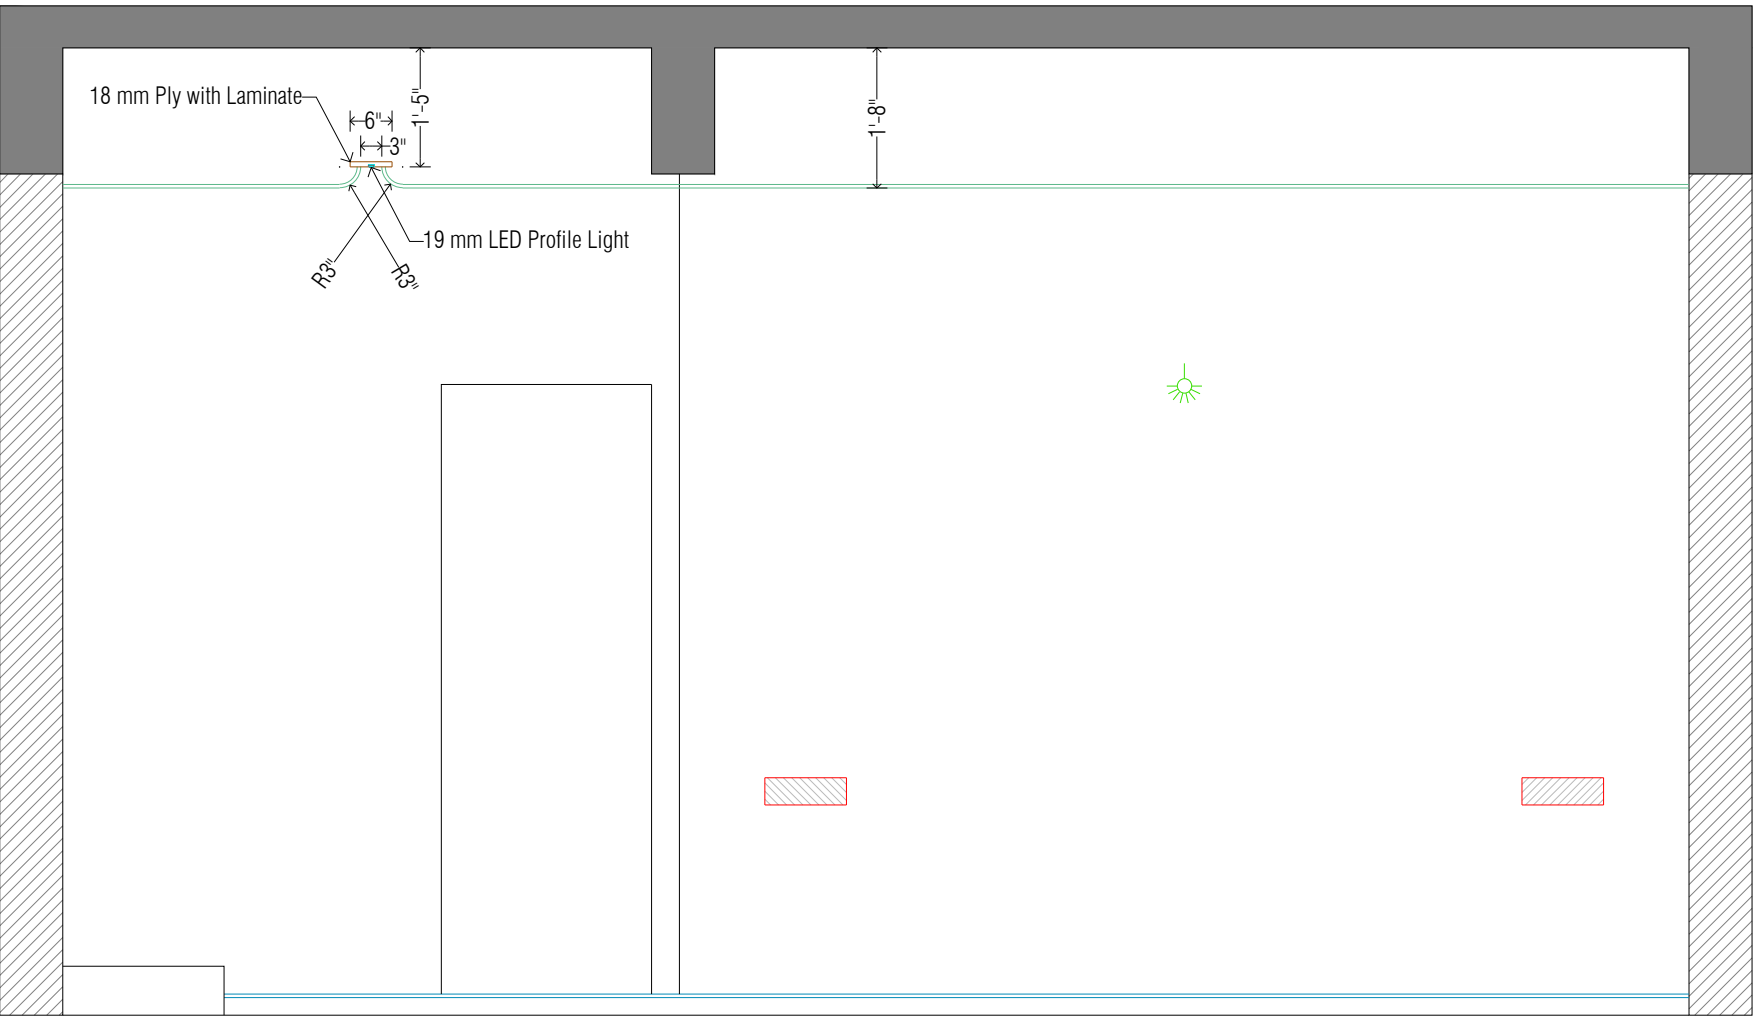


NO	REVISIONS	BY	CHK	DATE	DRAWN BY :	TUSHAR	PROJECT :	TITLE :
RO	RELEASED FOR EXECUTION	TUSHAR	VANRAJ	14/04/2026	DESIGNED BY :	VANRAJ	AMRELI DISTRICT PRIMARY TEACHER'S CO. OP. SHARAFI SOCIETY LTD.	FIRST FLOOR GUEST ROOM CEILING DETAILS
					DRG. No. :	VANRAJ	- AMRELI	
					DATE :	14/04/2026	CLIENT :	DRAWING STATUS :
							Mr. KOTADIYA SAHEB (CHAIRMAN)	FOR EXECUTION
DRAWING PATH :								

regd. office :
first floor, ganesh complex,
station road,
amreli - 385601 (guj.)
email : vanraj0072001@yahoo.co.in
web site : www.nehaconsultancy.com

ELECTRIC LEGEND

CEILING FAN	
LED PANEL LIGHT	
SWITCH BOARD	
WALL A/C POINT	
CONS. LIGHT	
TRACK LIGHT	
WALL POINT	
LED PROFILE LIGHT	
C.O.B. LIGHT	

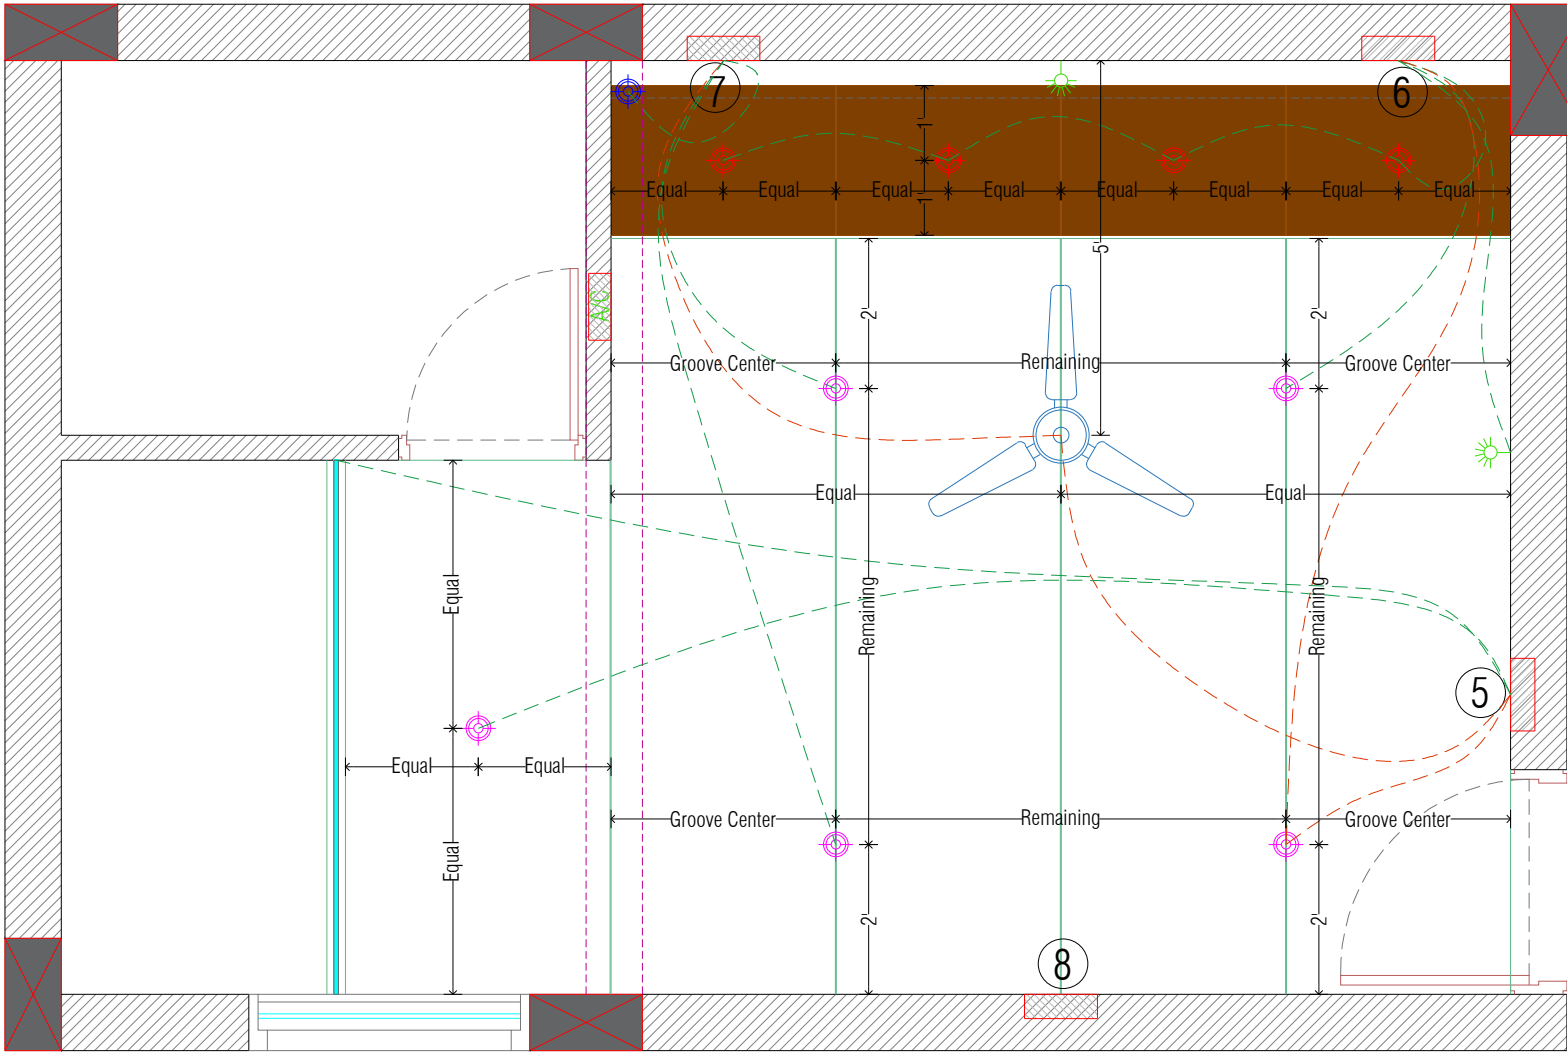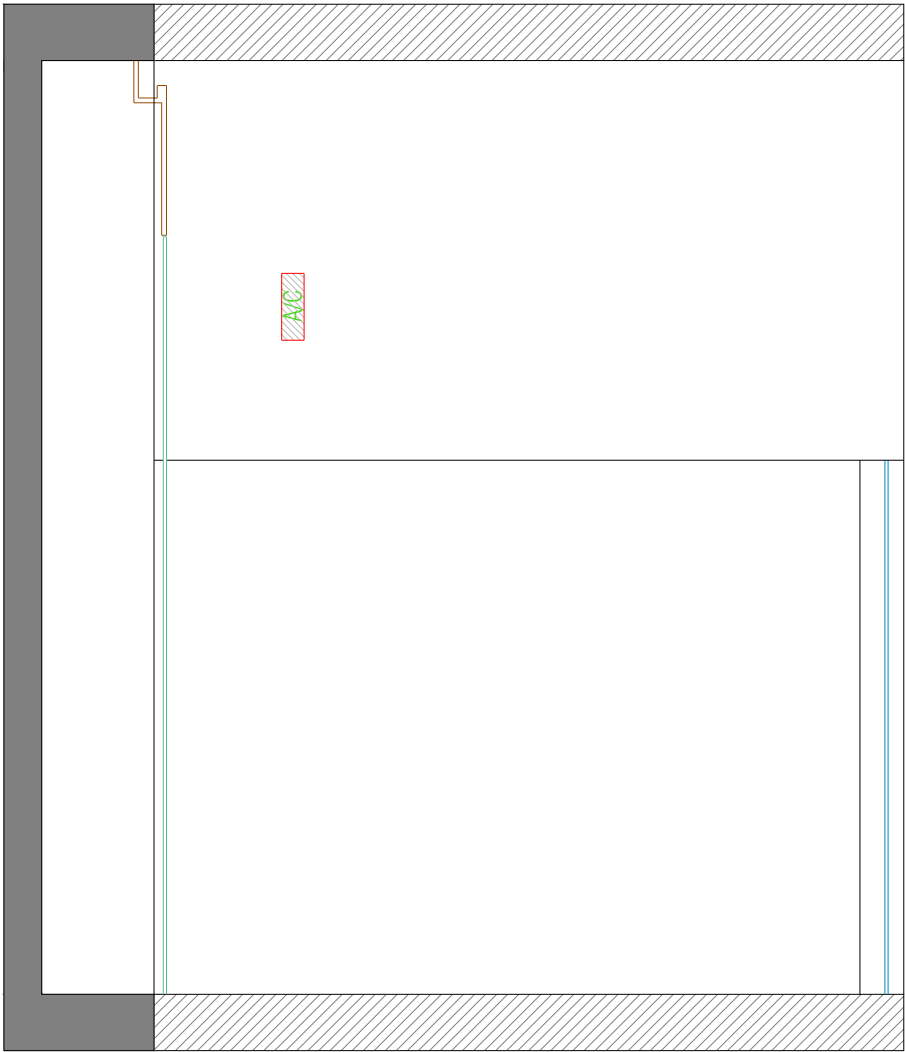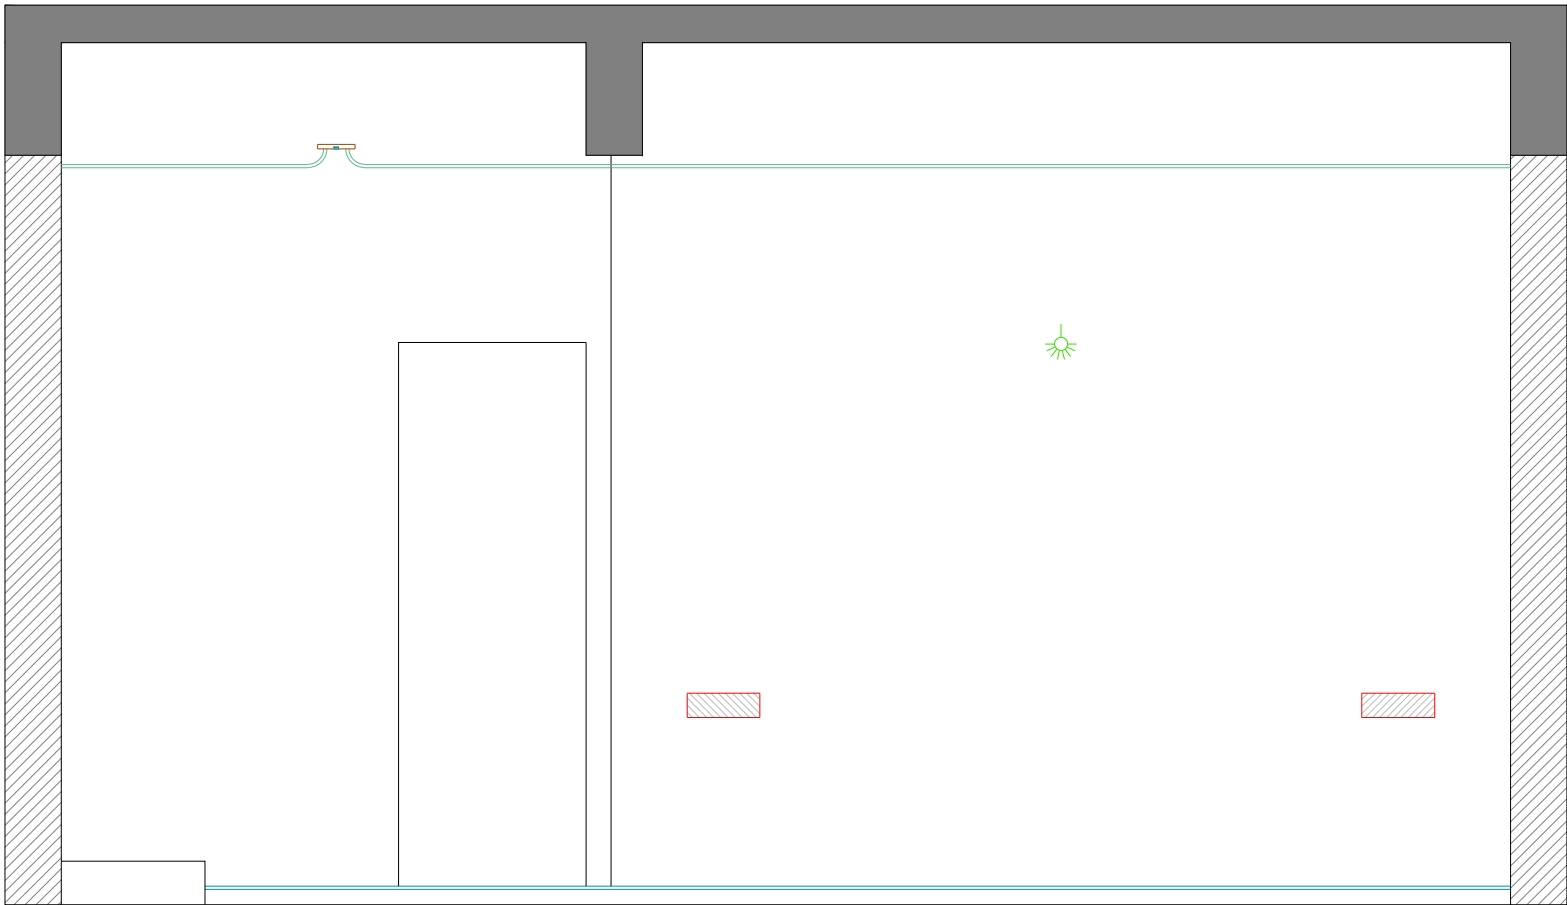

SWITCH BOARD DETAILS

S.B.No.	POINT DETAILS	Height From G.F. Floor Level
5	1- Plug/Switch (5 to 15 Amp), Fan and Lights two way operating	54"
6	1- Plug/Switch (5 to 15 Amp), Lights two way operating Telephone Socket U.P.S. Power	27"
7	1- Plug/Switch (5 to 15 Amp), A.C., Fan and Lights two way operating	27"
8	3- Plug/ 3-Switch (5 to 15 Amp) + Lan Cable + U.P.S. Power + TV And HDMI	48"

NO	REVISIONS	BY	CHK	DATE
RO	RELEASED FOR EXECUTION	TUSHAR	VANRAJ	14/04/2026
DRAWING PATH :				


DRAWN BY :	TUSHAR
DESIGNED BY :	VANRAJ
DRG. No. :	02/26
DATE :	14/04/2026

PROJECT :	AMRELI DISTRICT PRIMARY TEACHER'S CO. OP. SHARAFI SOCIETY LTD. - AMRELI
CLIENT :	Mr. KOTADIYA SAHEB (CHAIRMAN)


TITLE :	FIRST FLOOR GUEST ROOM ELECTRIC DETAILS
DRAWING STATUS :	FOR EXECUTION



regd. office :
first floor, ganesh complex,
station road,
amreli - 385601 (guj.)
email : vanraj0072001@yahoo.co.in
web site : www.nehaconsultancy.com

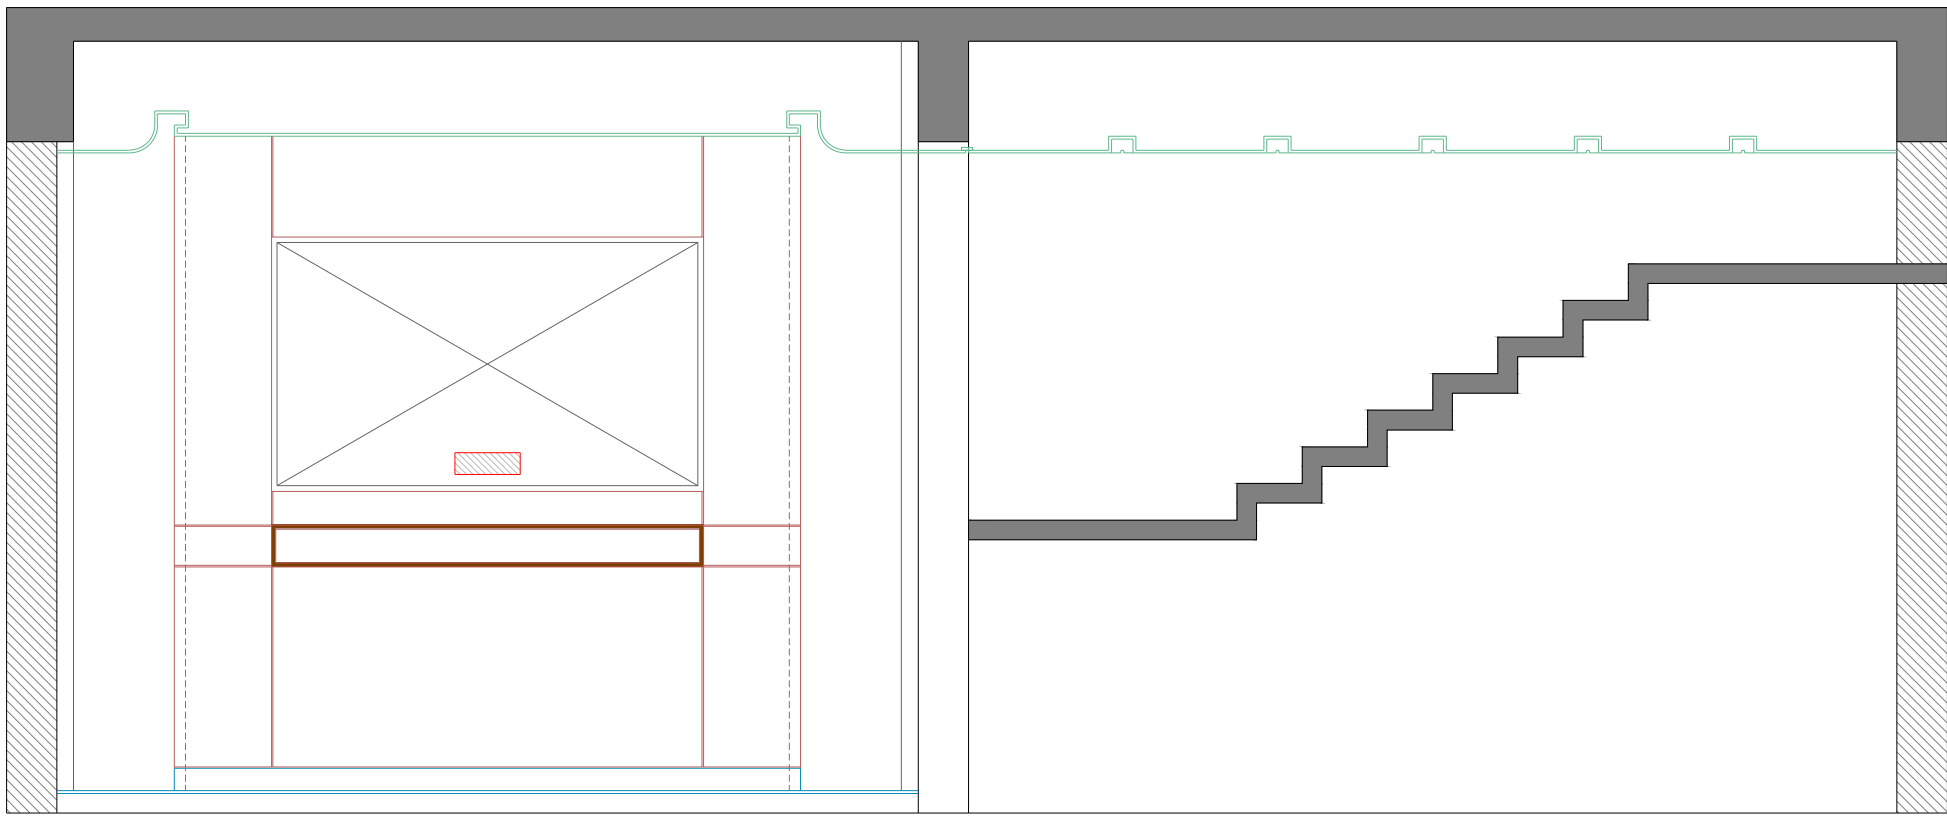

ELECTRIC LEGEND	
CEILING FAN	
LED PANEL LIGHT	
SWITCH BOARD	
WALL A/C POINT	
CONS. LIGHT	
TRACK LIGHT	
WALL POINT	
LED PROFILE LIGHT	
C.O.B. LIGHT	

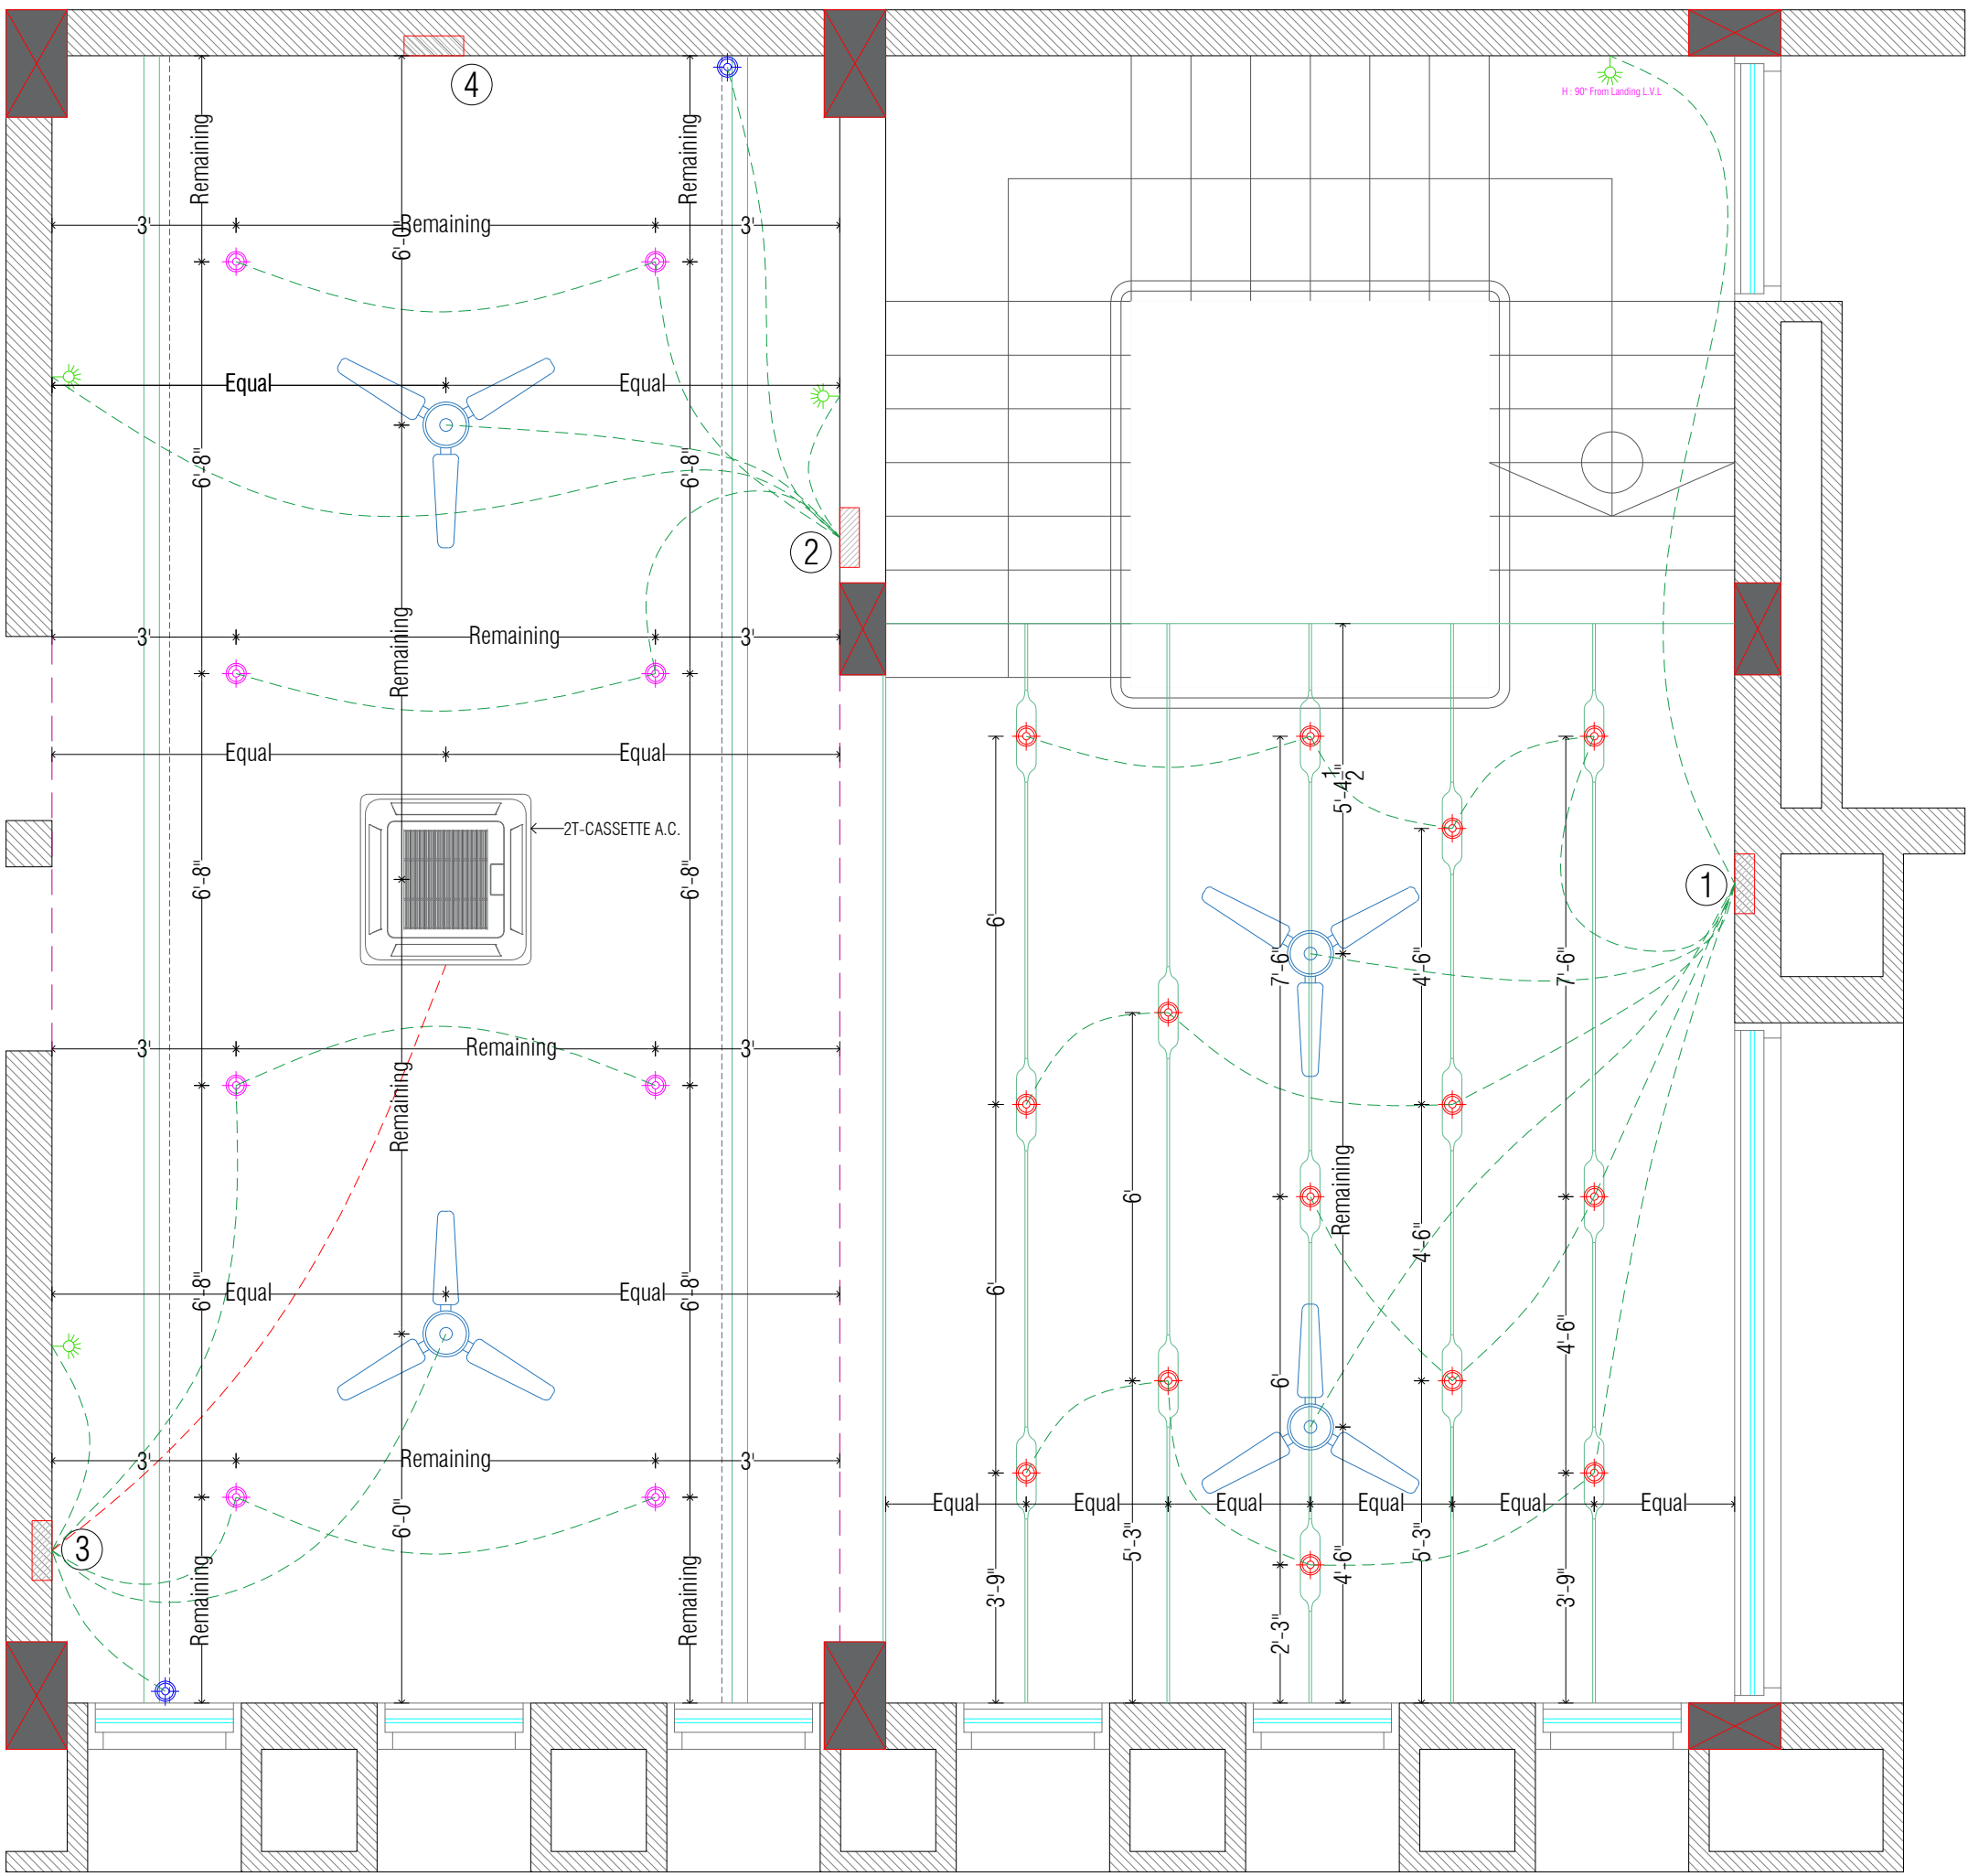

SWITCH BOARD DETAILS

S.B.No.	POINT DETAILS	Height From G.F. Floor Level
1	1- Plug/Switch (5 to 15 Amp), Fan and Lights & Stair Lights and two operating	54"
2	1- Plug/Switch (5 to 15 Amp), A.C., Fan and Lights two way operating	54"
3	1- Plug/Switch (5 to 15 Amp), Fan and Lights two way operating	54"
4	3- Plug/ 3-Switch (5 to 15 Amp) + Lan Cable + U.P.S. Power + TV And HDMI	56.50"

NO	REVISIONS	BY	CHK	DATE
R0	RELEASED FOR EXECUTION	TUSHAR	VANRAJ	14/04/2026

DRAWING PATH :

DRAWN BY :	TUSHAR
DESIGNED BY :	VANRAJ
DRG.No :	03/26
DATE :	14/04/2026

PROJECT :
TEACHER'S MANDLI BUILDING , AMRELI

CLIENT :
KOTADIYA SAHEB

TITLE :
FIRST FLOOR, BOARD ROOM ELECTRIC
DETAILS

DRAWING STATUS :
FOR EXECUTION

NEHA
CONSULTANCY
consulting civil engineer
Interior decorator

vanraj patel
cell : +91 94286 16016

regd. office :
first floor, ganesh complex,
station road,
amreli - 365601 (guj.)
email : vanraj0072001@yahoo.co.in
web site : www.nehaconsultancy.com